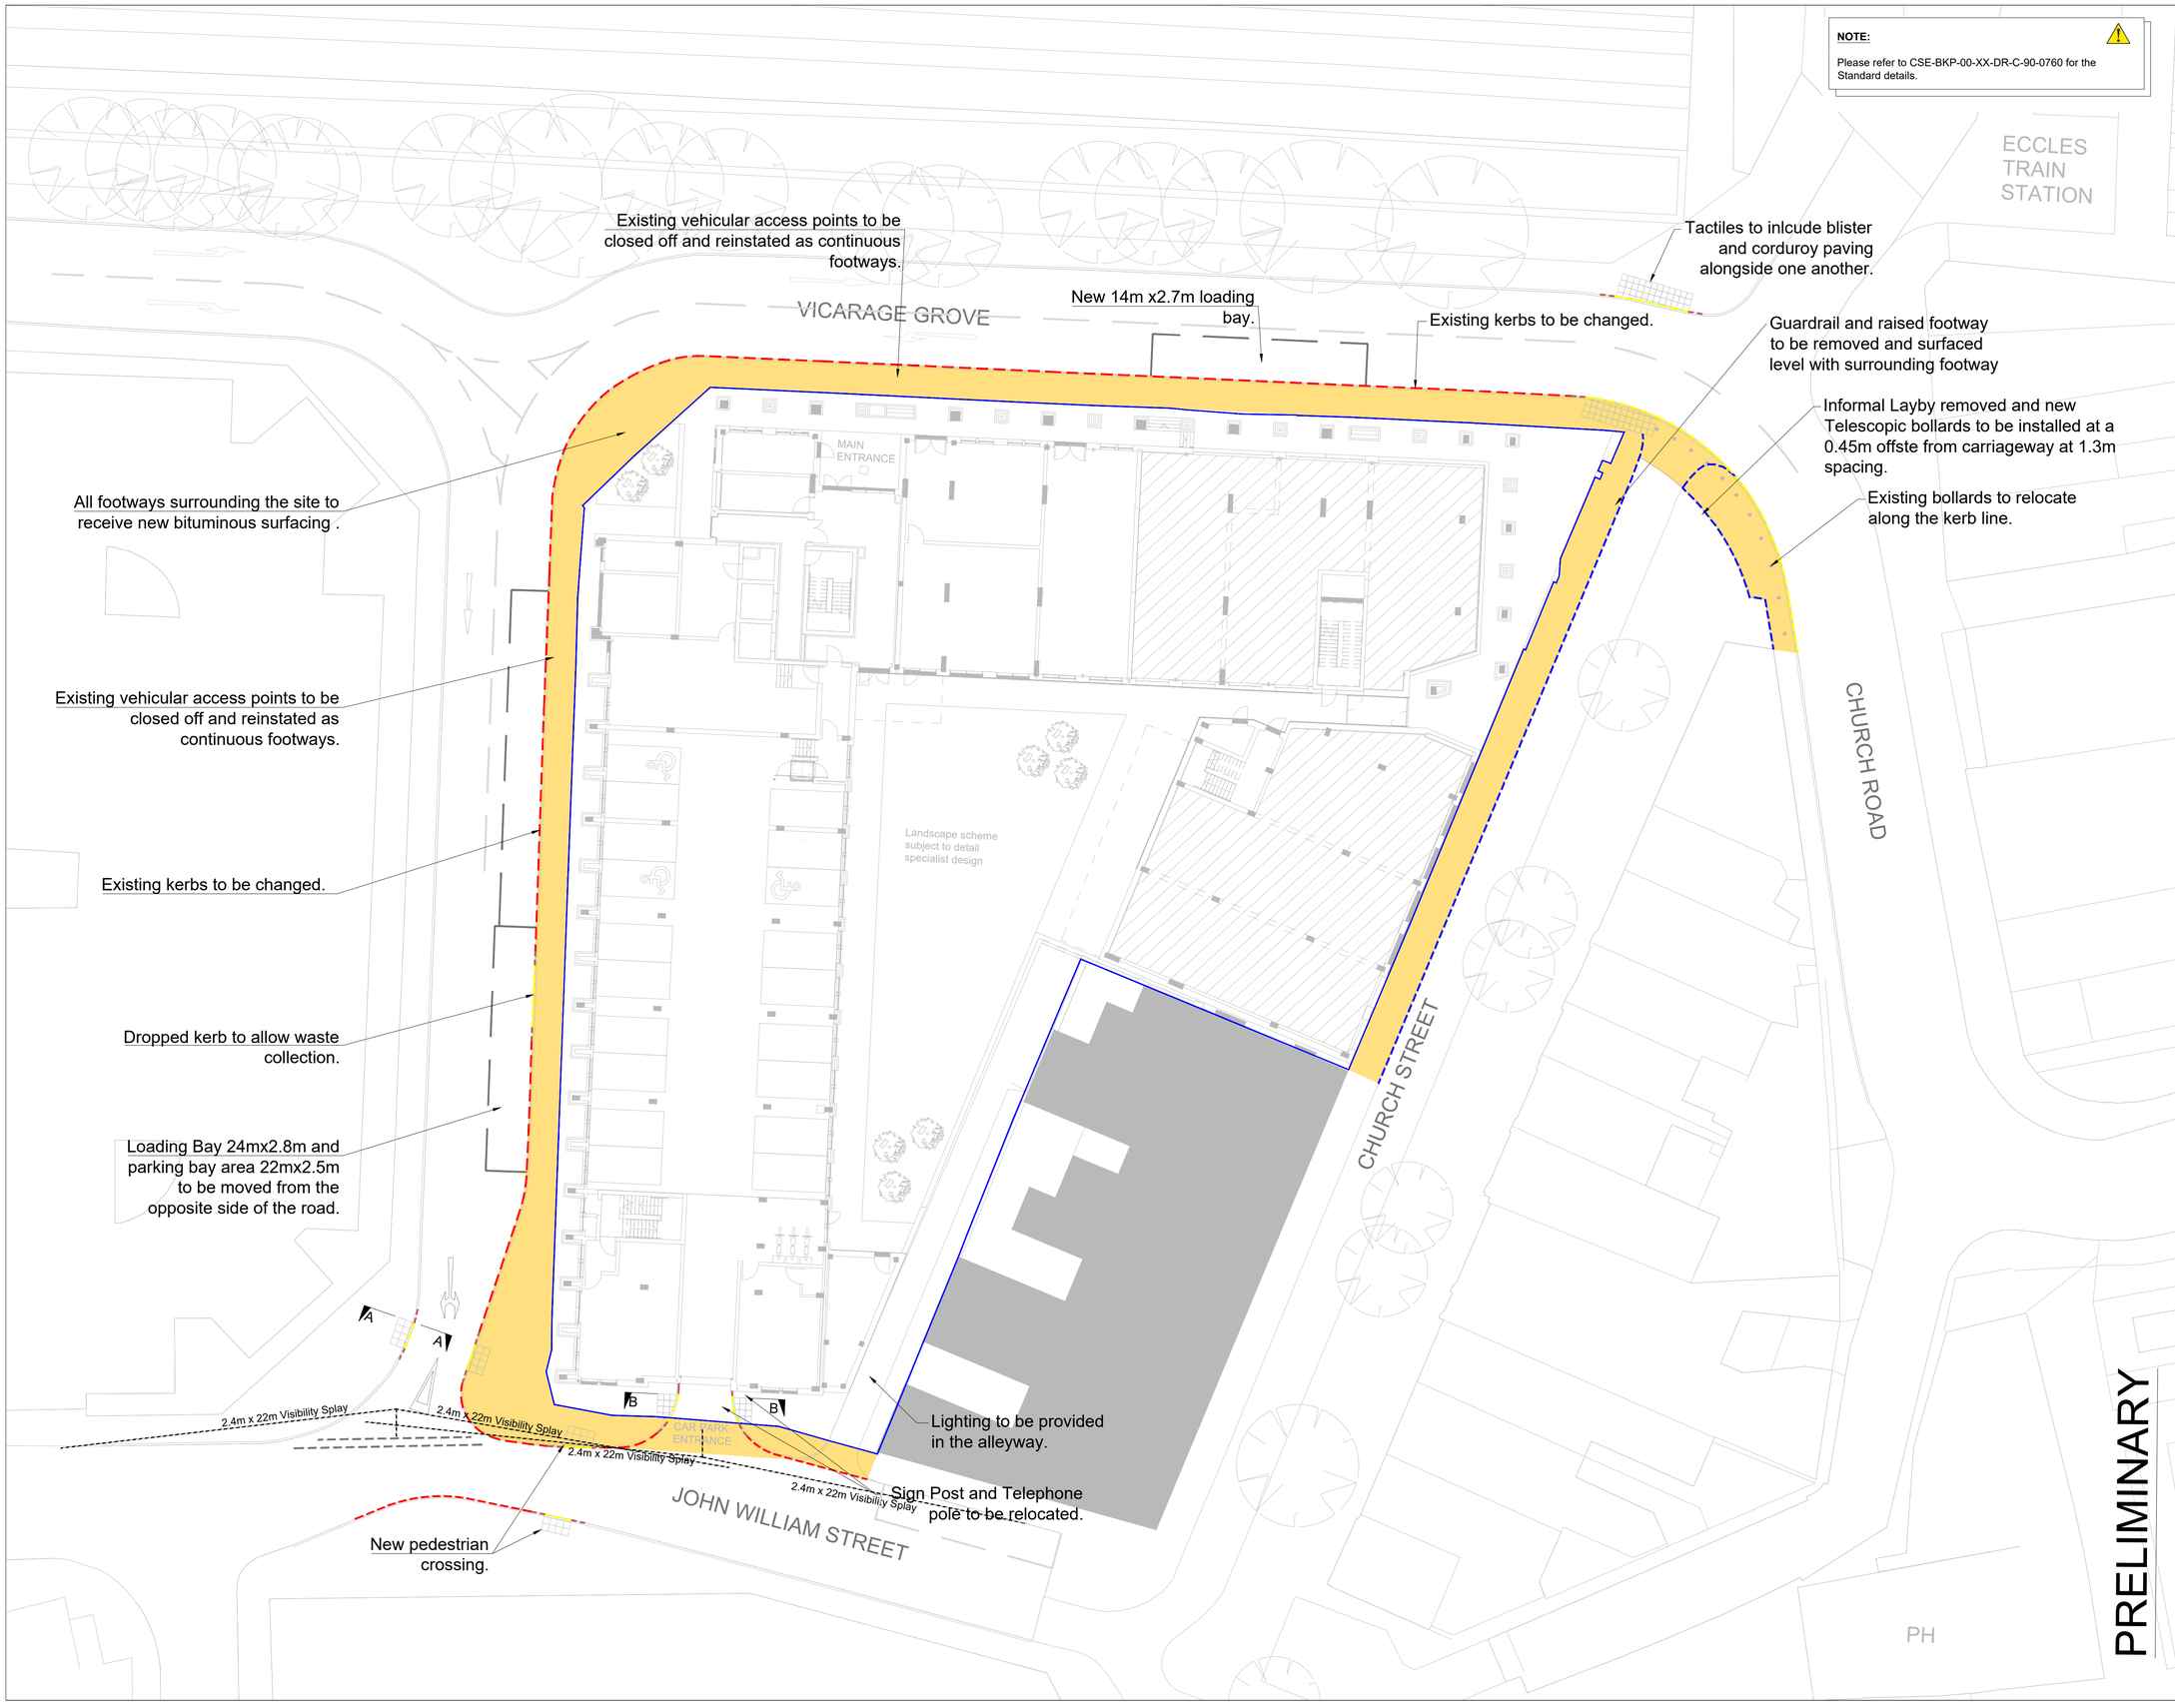


NOTE:

Please refer to CSE-BKP-00-XX-DR-C-90-0760 for the Standard details.

NOTES

1. Do not scale from this drawing
2. This drawing is copyright and is sent to you in confidence. It must not be copied, used or disclosed, in whole or in part, to third parties without written permission. It remains the property of Booth King Partnership Ltd. and must be returned on request.
3. This drawing is to be read in conjunction with all relevant contractual documents.
4. Anyone using this drawing must be aware of their legal duties under the CDM Regulations 2015, refer to the HSE website for further information. BKPL are not Principal Designers.

Highway Notes

1. All levels shown are in metres and are relative to Ordinance Survey Datum.
2. All construction works and materials to be in accordance with Salford City Council and all relevant standard details.
3. All Carriageway markings & signage to be in accordance with the Traffic Signs Regulations & General Directions 2016-2018 (TSRGD).
4. All existing utility cover levels to be adjusted to suit final surface levels.
5. For kerbing details refer to standard details.
6. For tactile paviour details refer standard details.
7. Reinstatement to be to NRSWA 1991 Specification for the reinstatement of openings in the Highway.

Legend

- S278 Boundary
- S278 Zone
- Existing Kerb Retained
- 125mm x 255mm HB2 kerb Type HB2
- 125mm x 150mm Bullnosed kerb Type BN
- Transition kerb

REV	DATE	REVISION DETAILS	INITIALS
P1	12/09/22	Issued for comments	JO

boothking PARTNERSHIP LIMITED
consulting civil & structural engineers
2nd Floor, Planetree House, 21-31 Oldham Street, Manchester, M1 1JG Tel: 0161 694 7087
Email: manchester@booth-king.co.uk

PROJECT:
Church Street, Eccles

TITLE:
General Arrangement S278

SCALE @ A1	DRAWN:	DATE:	REVISION:	STATUS:
1:200	JO	Sep 22	P1	53

DRAWING No:
CSE-BKP-00-XX-DR-C-90-0754

PRELIMINARY