




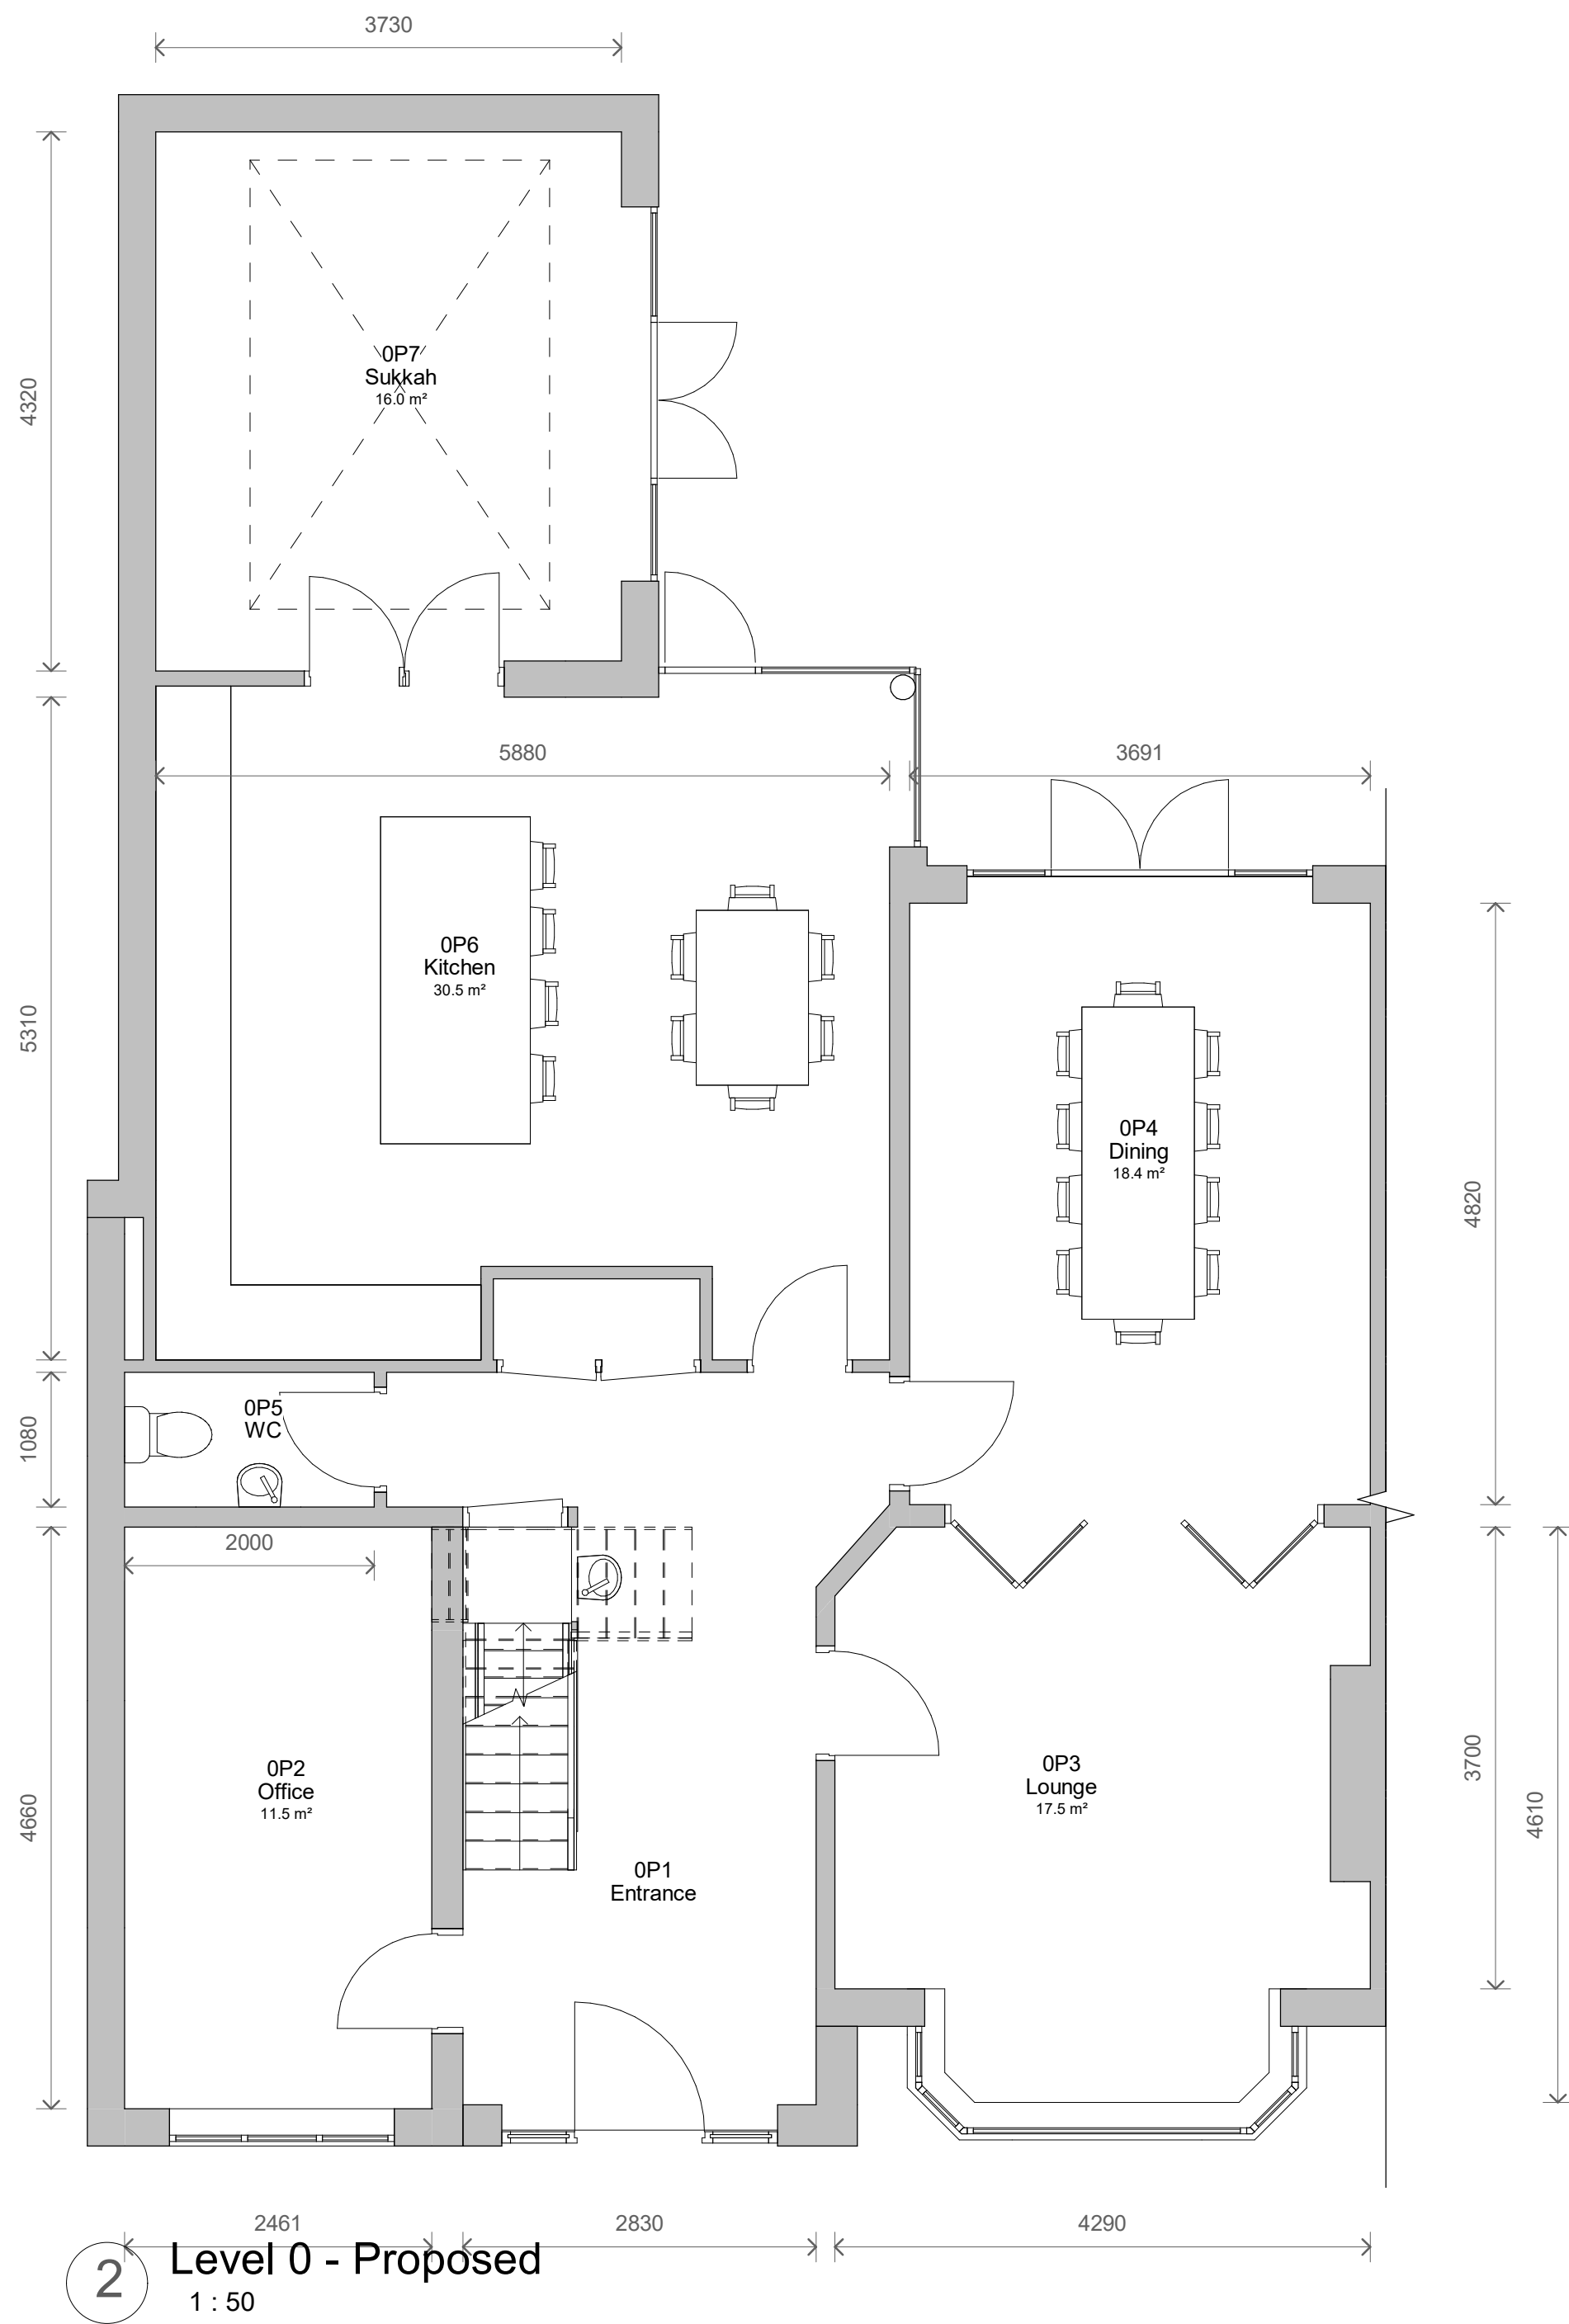


2 Level 0 - Proposed
1 : 50

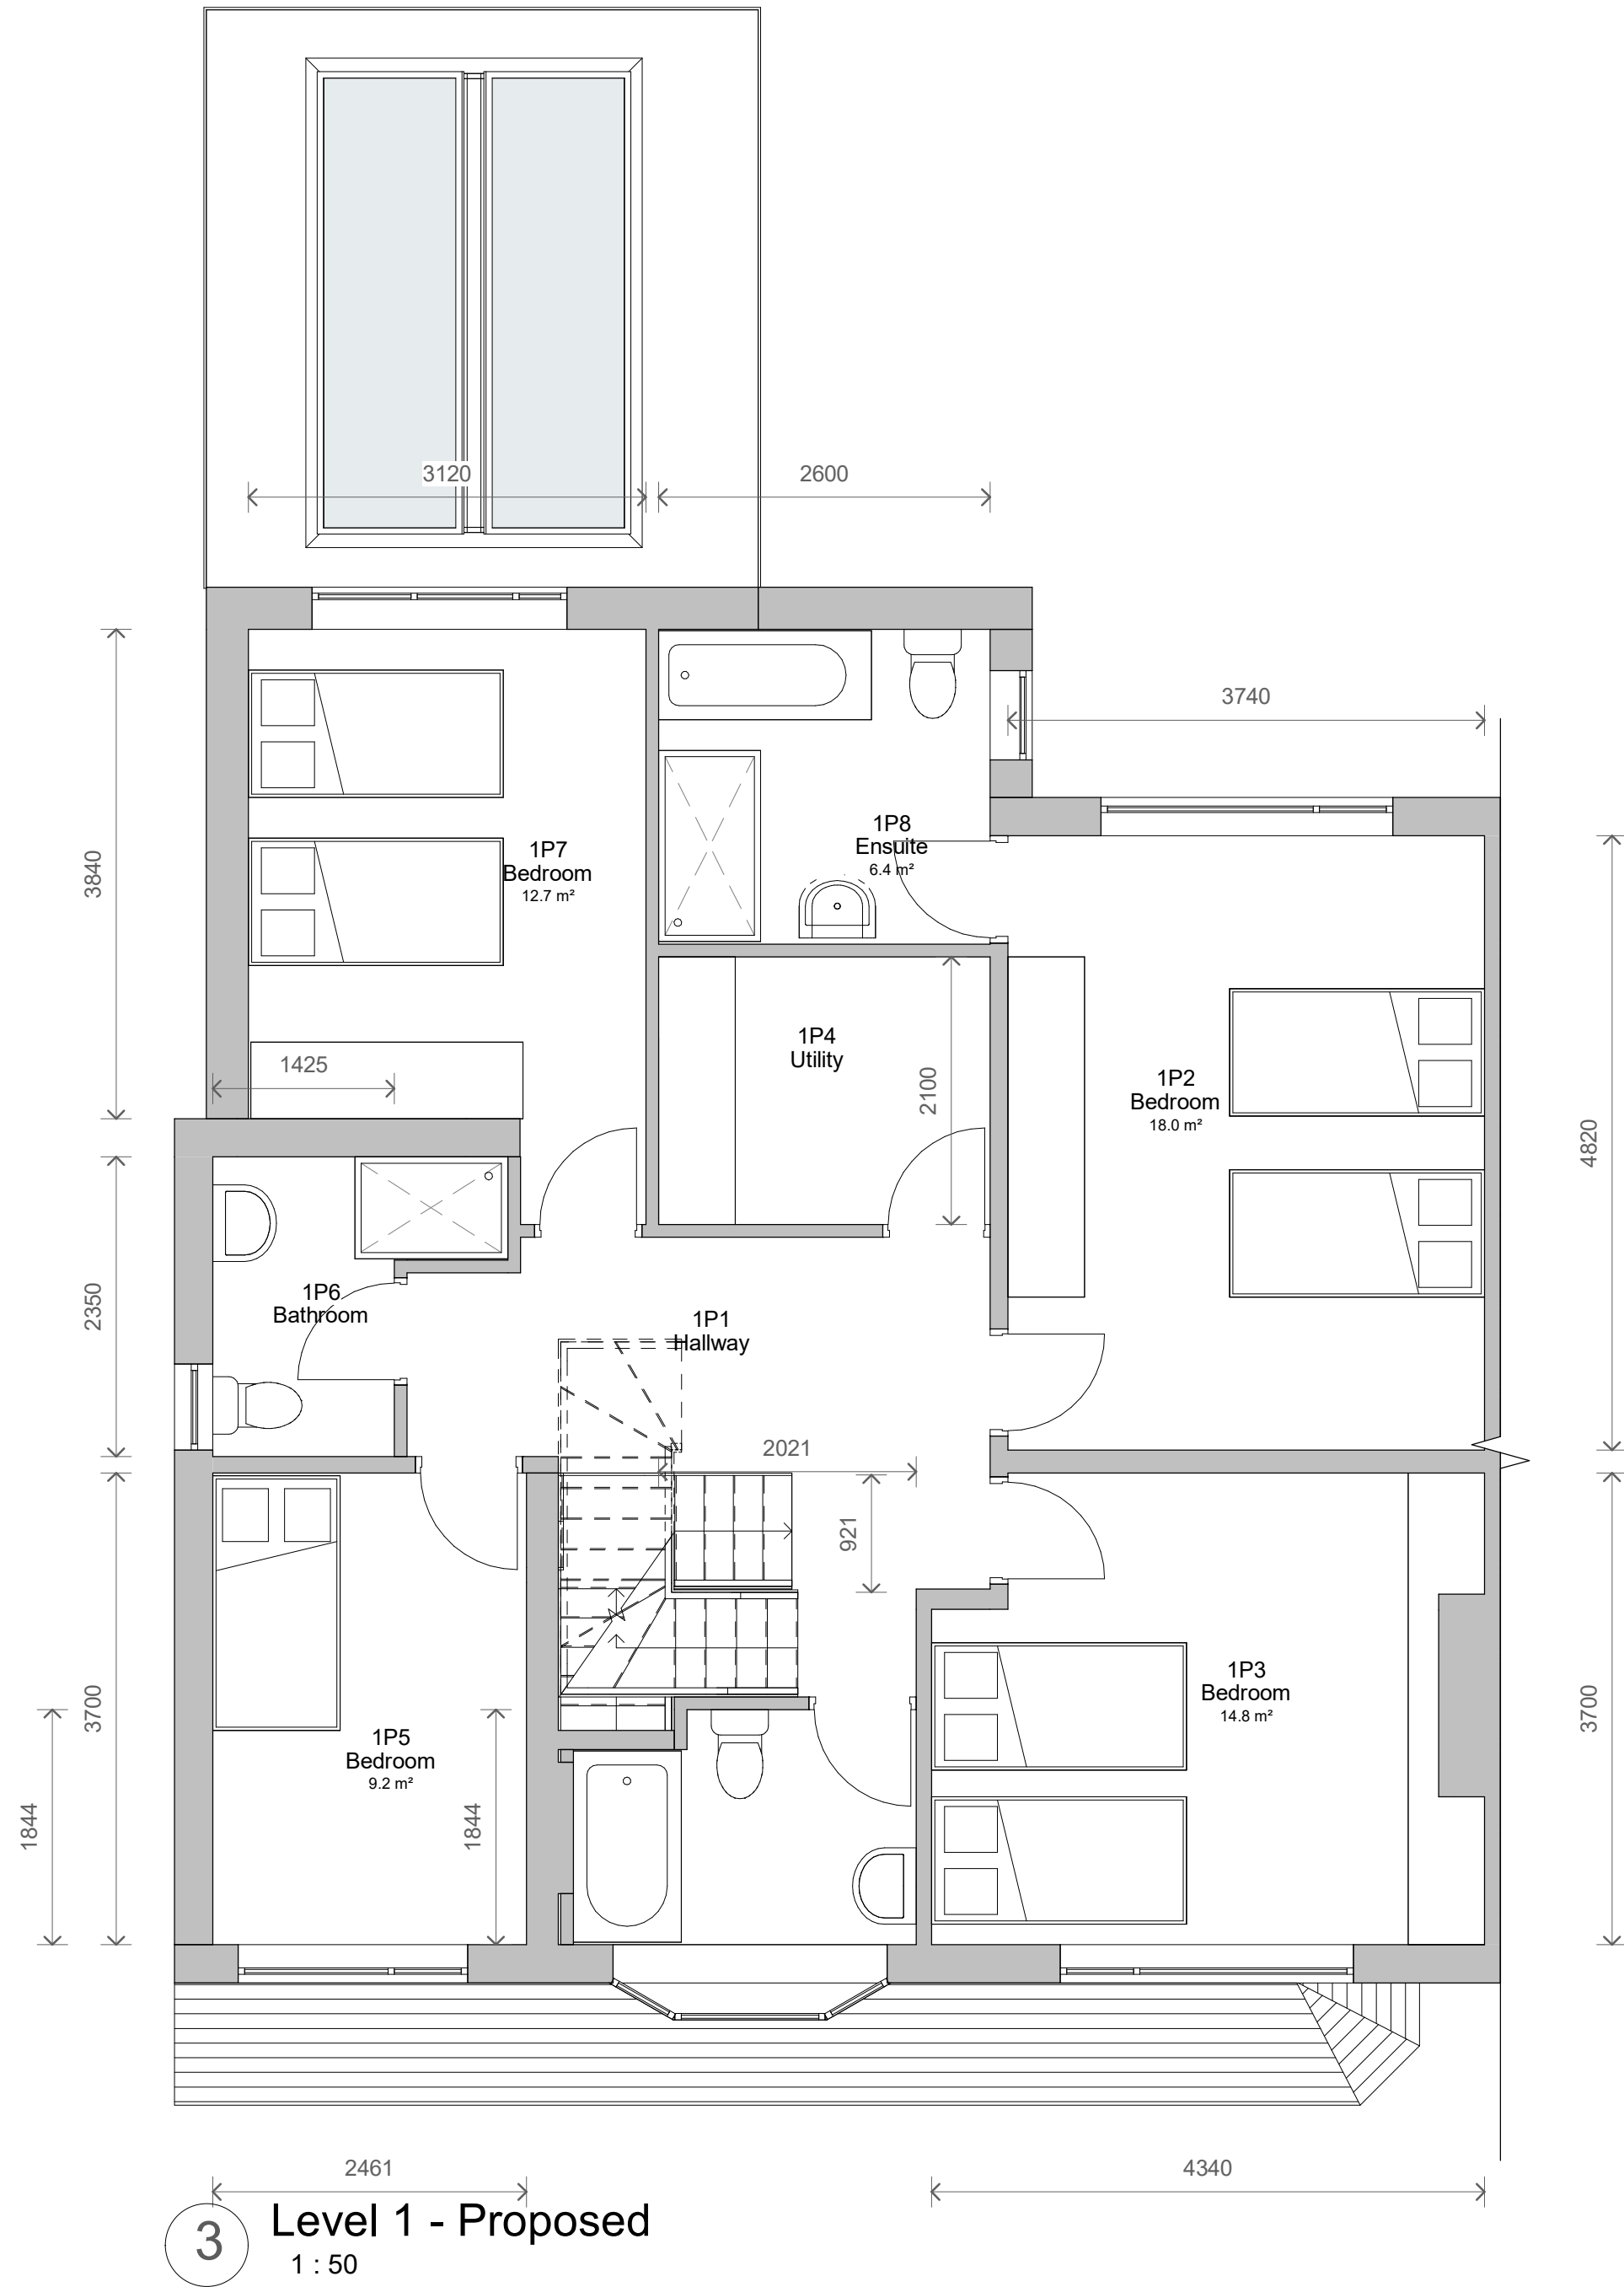


3 Level 1 - Proposed
1 : 50

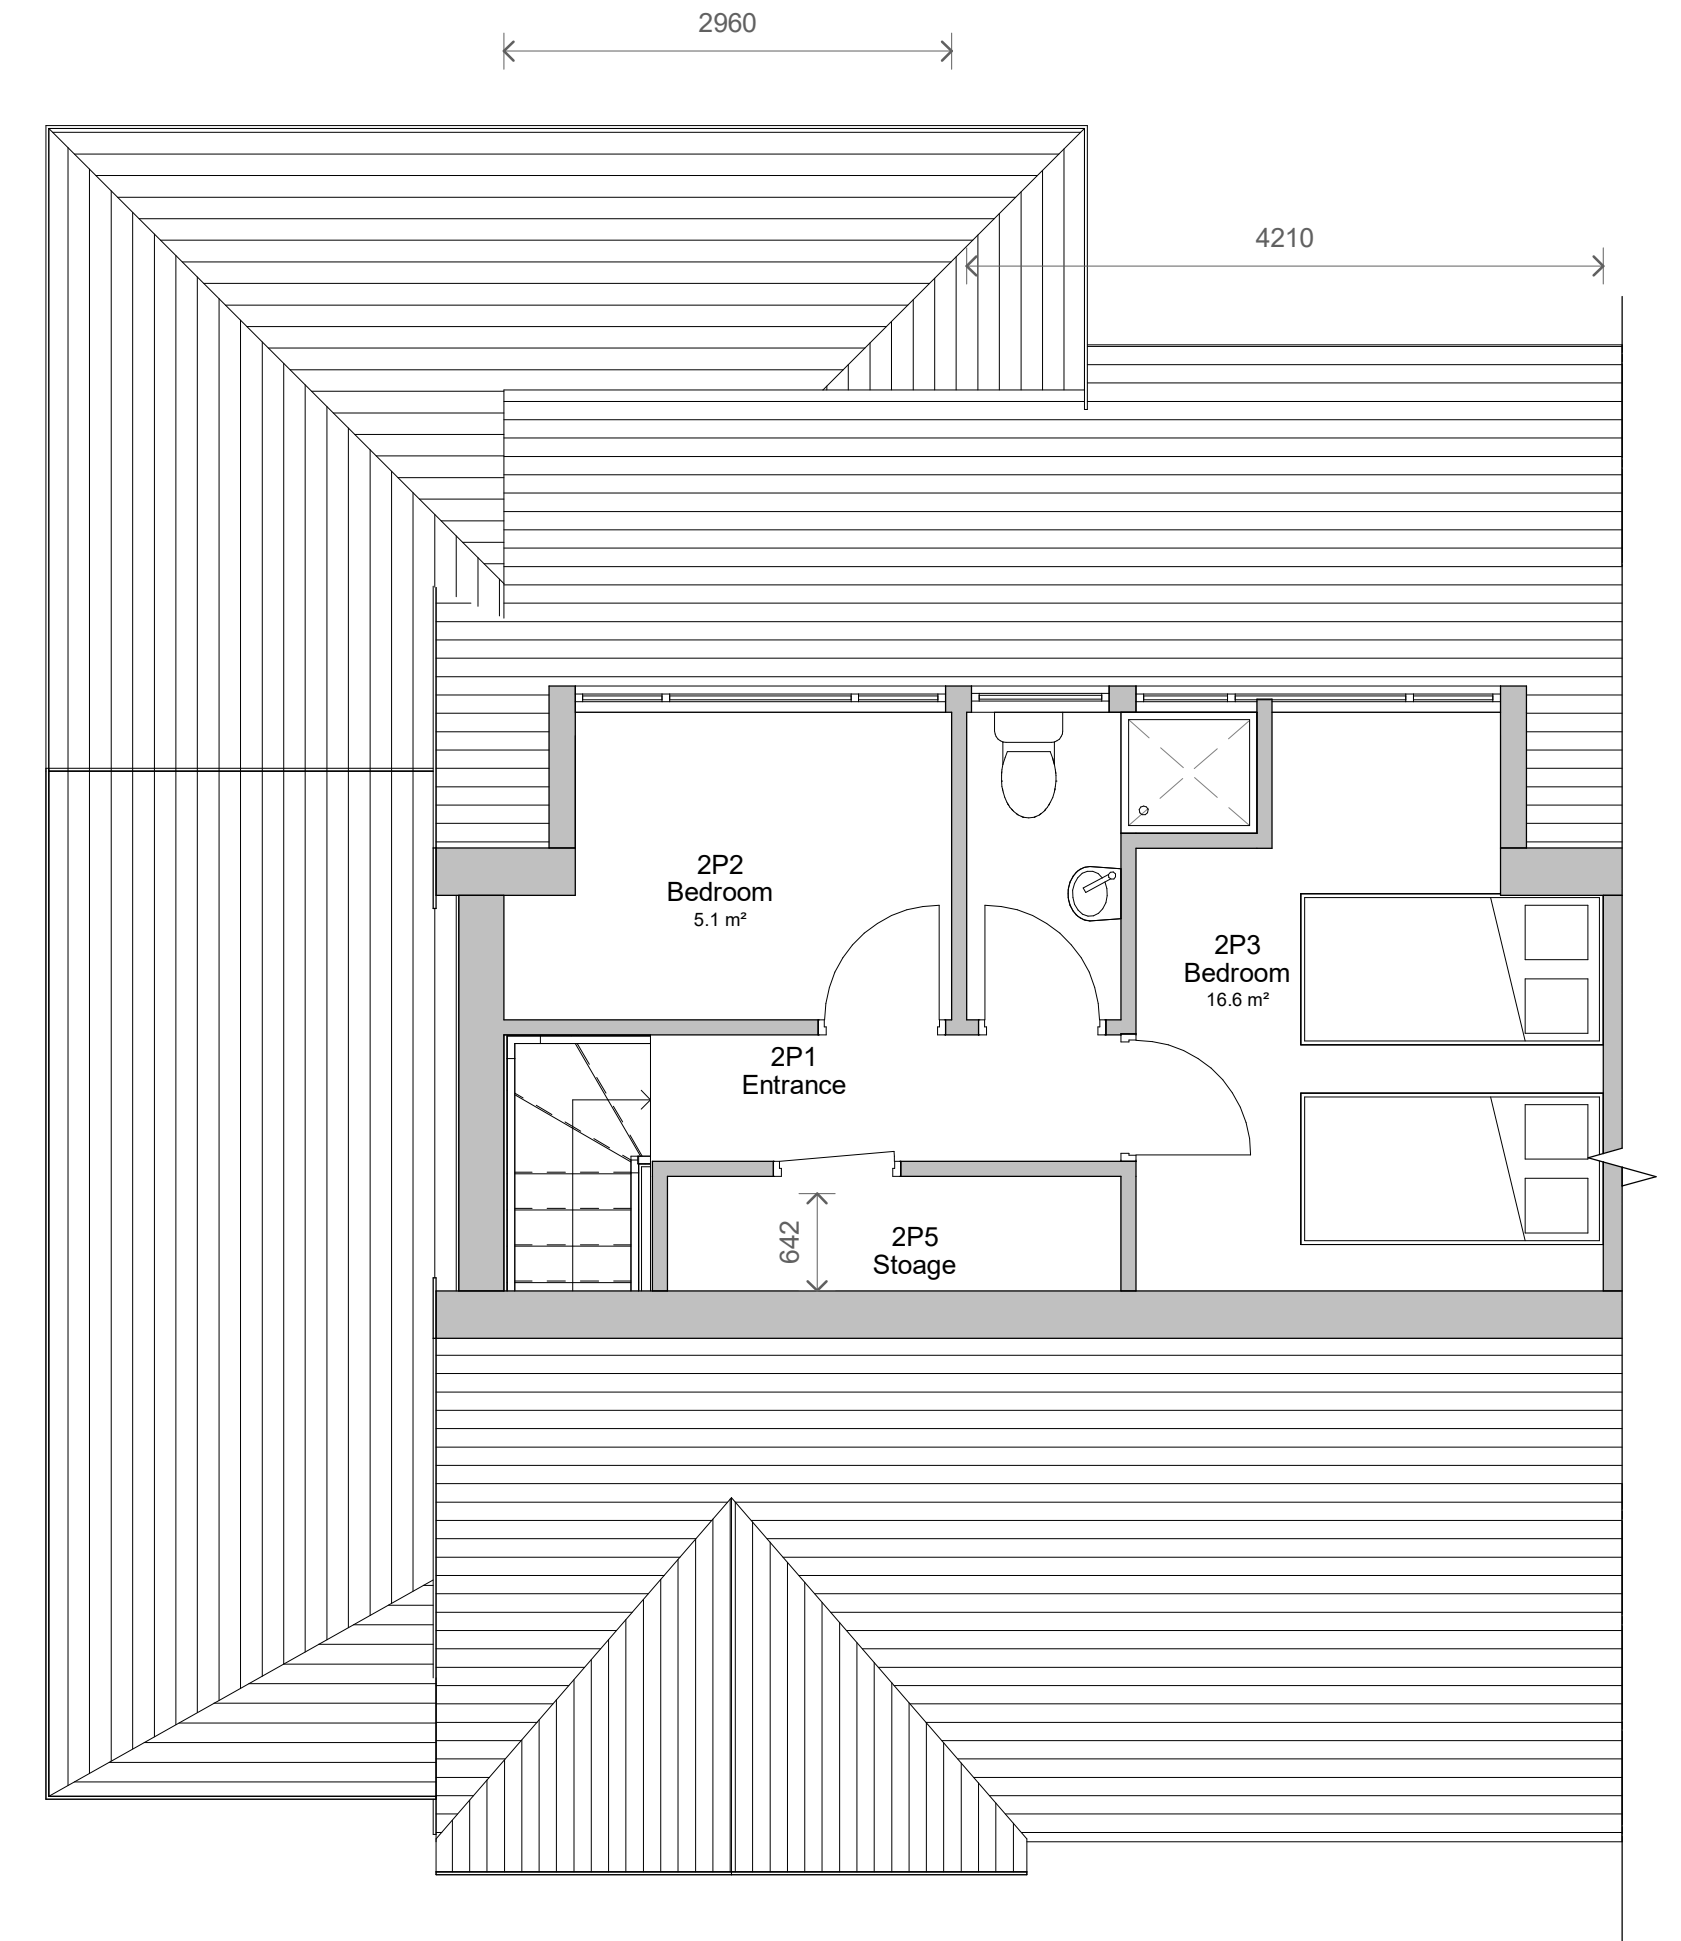

4 Level 2 - Proposed
1 : 50

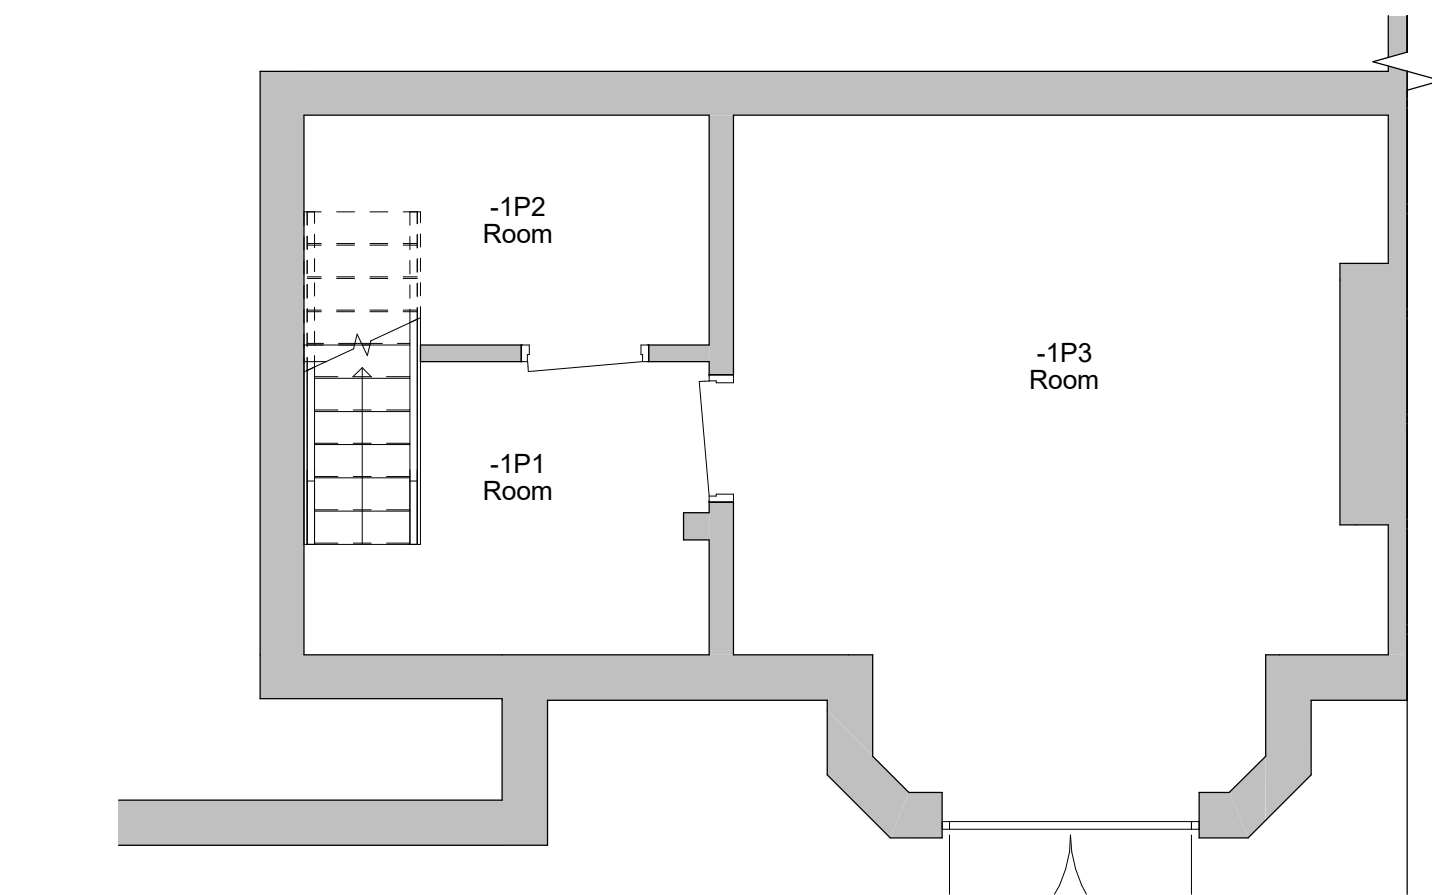

1 Level B1 - Proposed
1 : 50

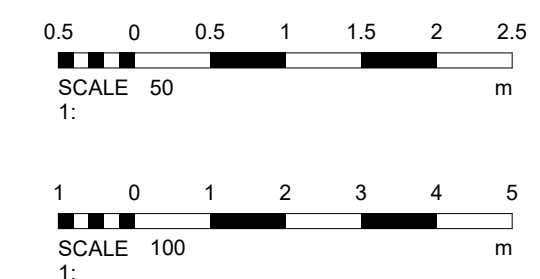

2	Revised Plans	13/05/2022
1	Revised Design	12/05/2022
No.	Description	Date
PROJECT		
8 Stanley Road		
TITLE		
Proposed Plans		
CLIENT		
Leitner		
STATUS		
DESIGN		
DRAWN BY	DATE	SCALE (@ A1)
SG	04/04/2022	1 : 50
PROJECT NUMBER	DRAWING NUMBER	REV
GSS22028	003	2
GOLD SKETCH		
S T U D I O S		
www.goldsketch.co.uk info@goldsketch.co.uk 0161 792 9595		
NOTES		
© COPYRIGHT - ALL RIGHTS RESERVED. THIS DRAWING MUST NOT BE REPRODUCED WITHOUT PRIOR WRITTEN CONSENT. DRAWING TO BE USED FOR THE STATUS INDICATED ONLY. NO CONFIRMED ON SITE. ANY DISCREPANCIES TO BE REPORTED TO THE ARCHITECT. ALL DIMENSIONS ARE TO FACE UNLESS OTHERWISE SPECIFIED. ALL DIMENSIONS ARE IN METERS UNLESS OTHERWISE SPECIFIED.		