





3 Front - Proposed
1 : 100




4 Left Side - Proposed
1 : 100

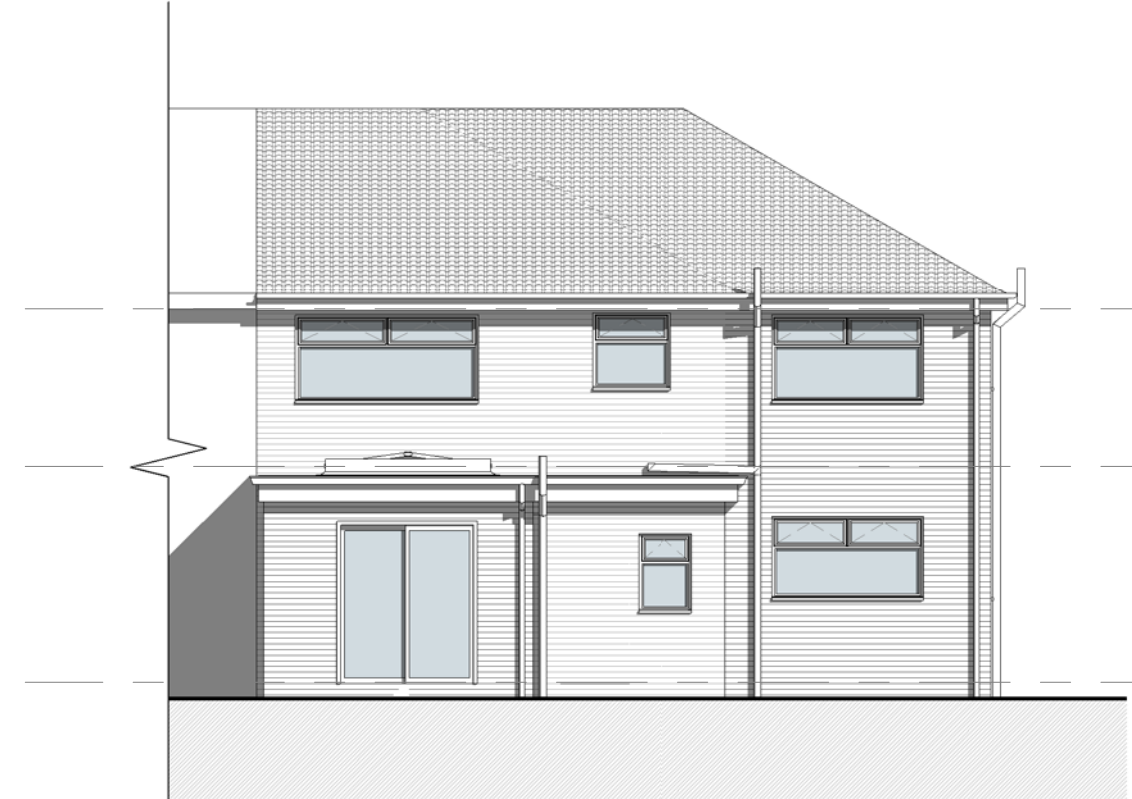


5 Rear - Proposed
1 : 100

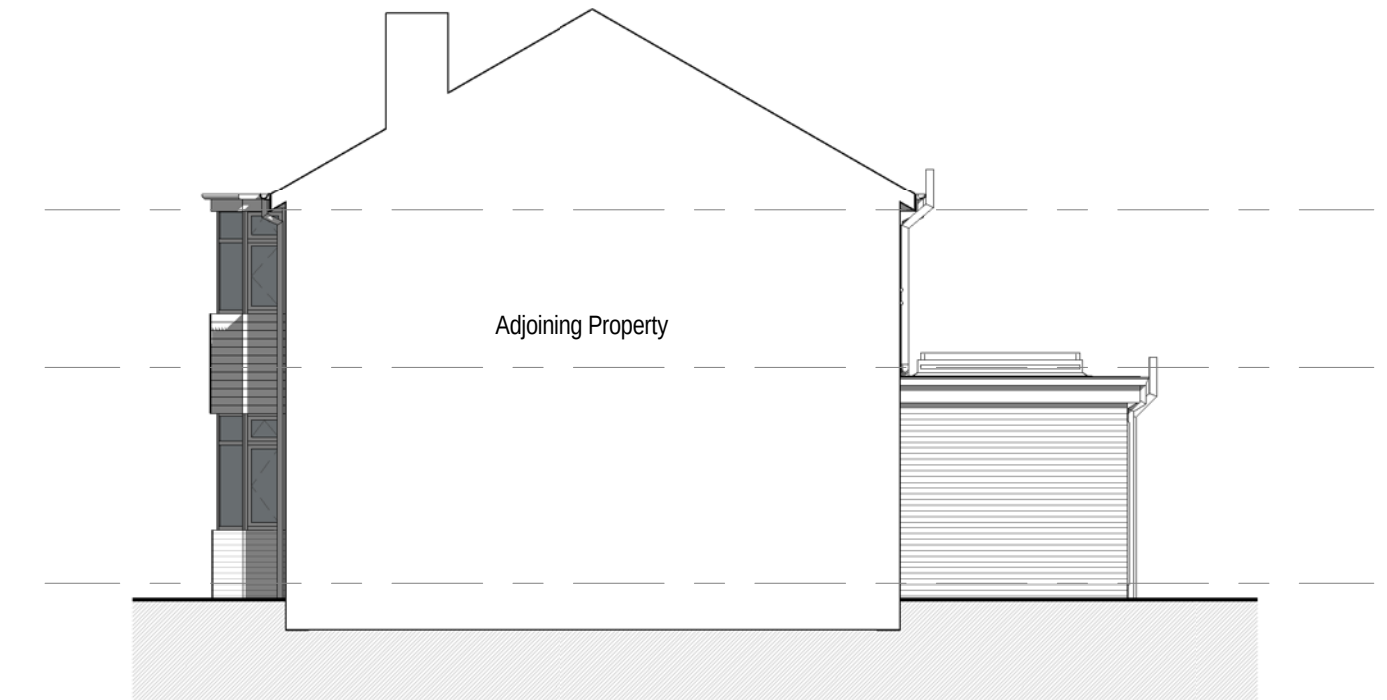

6 Right Side - Proposed
1 : 100

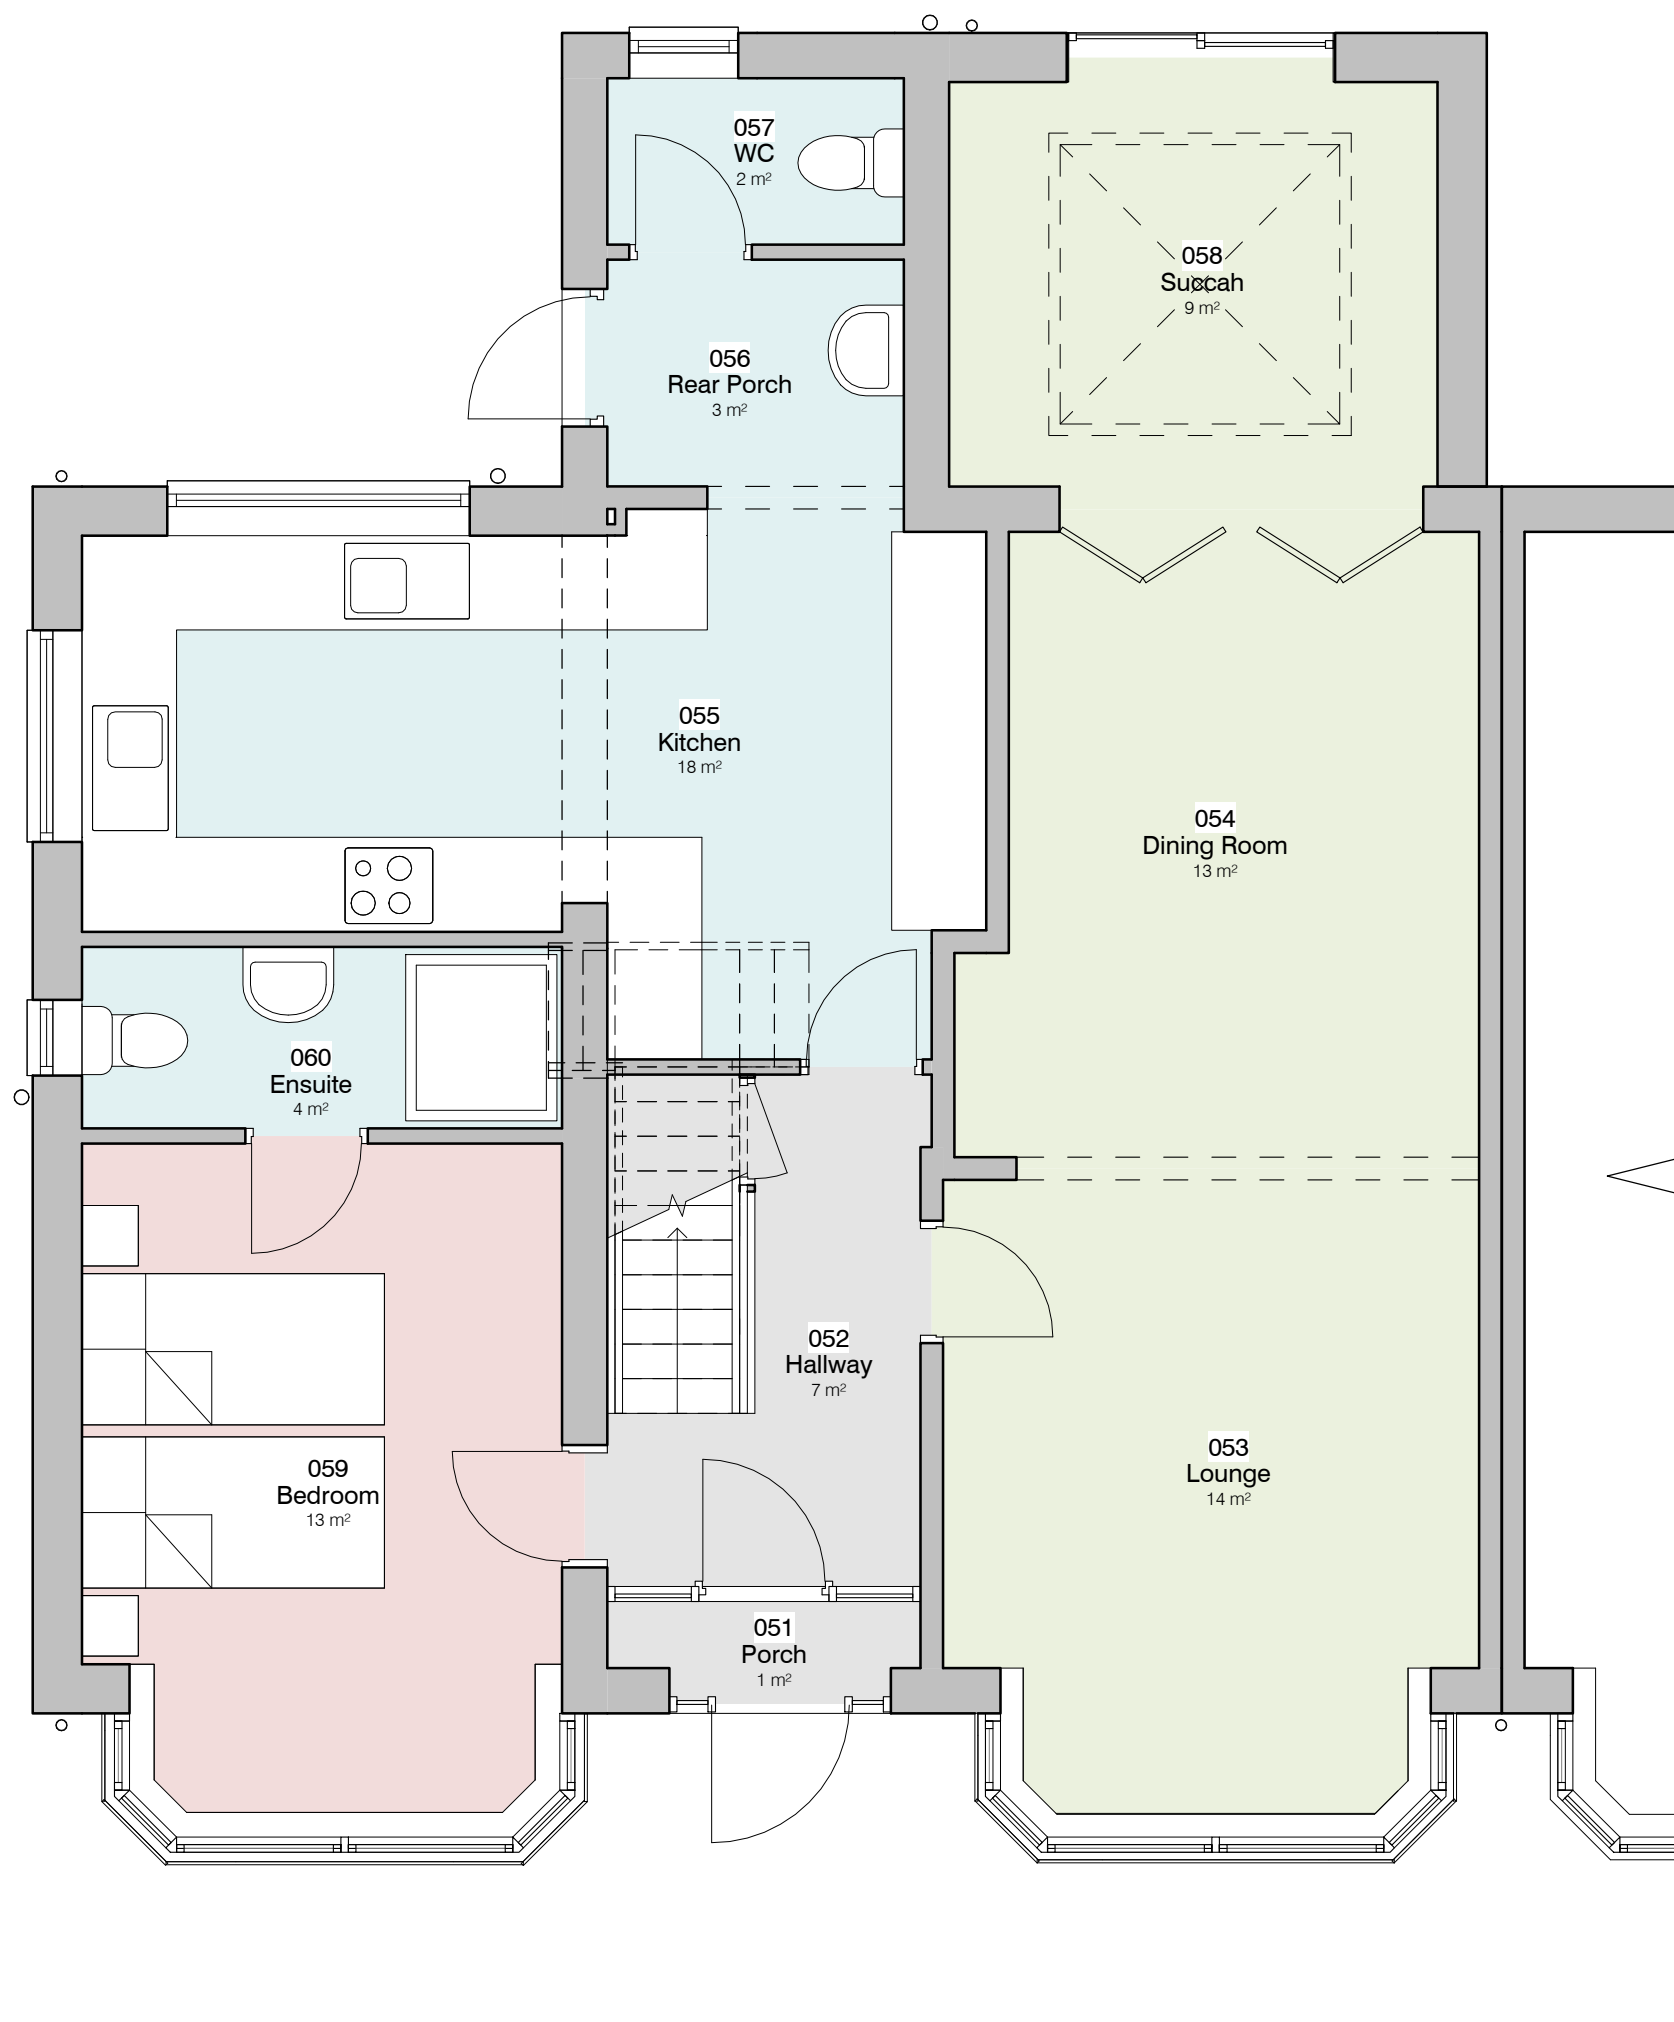

1 Level 0 - GA Proposed
1 : 50

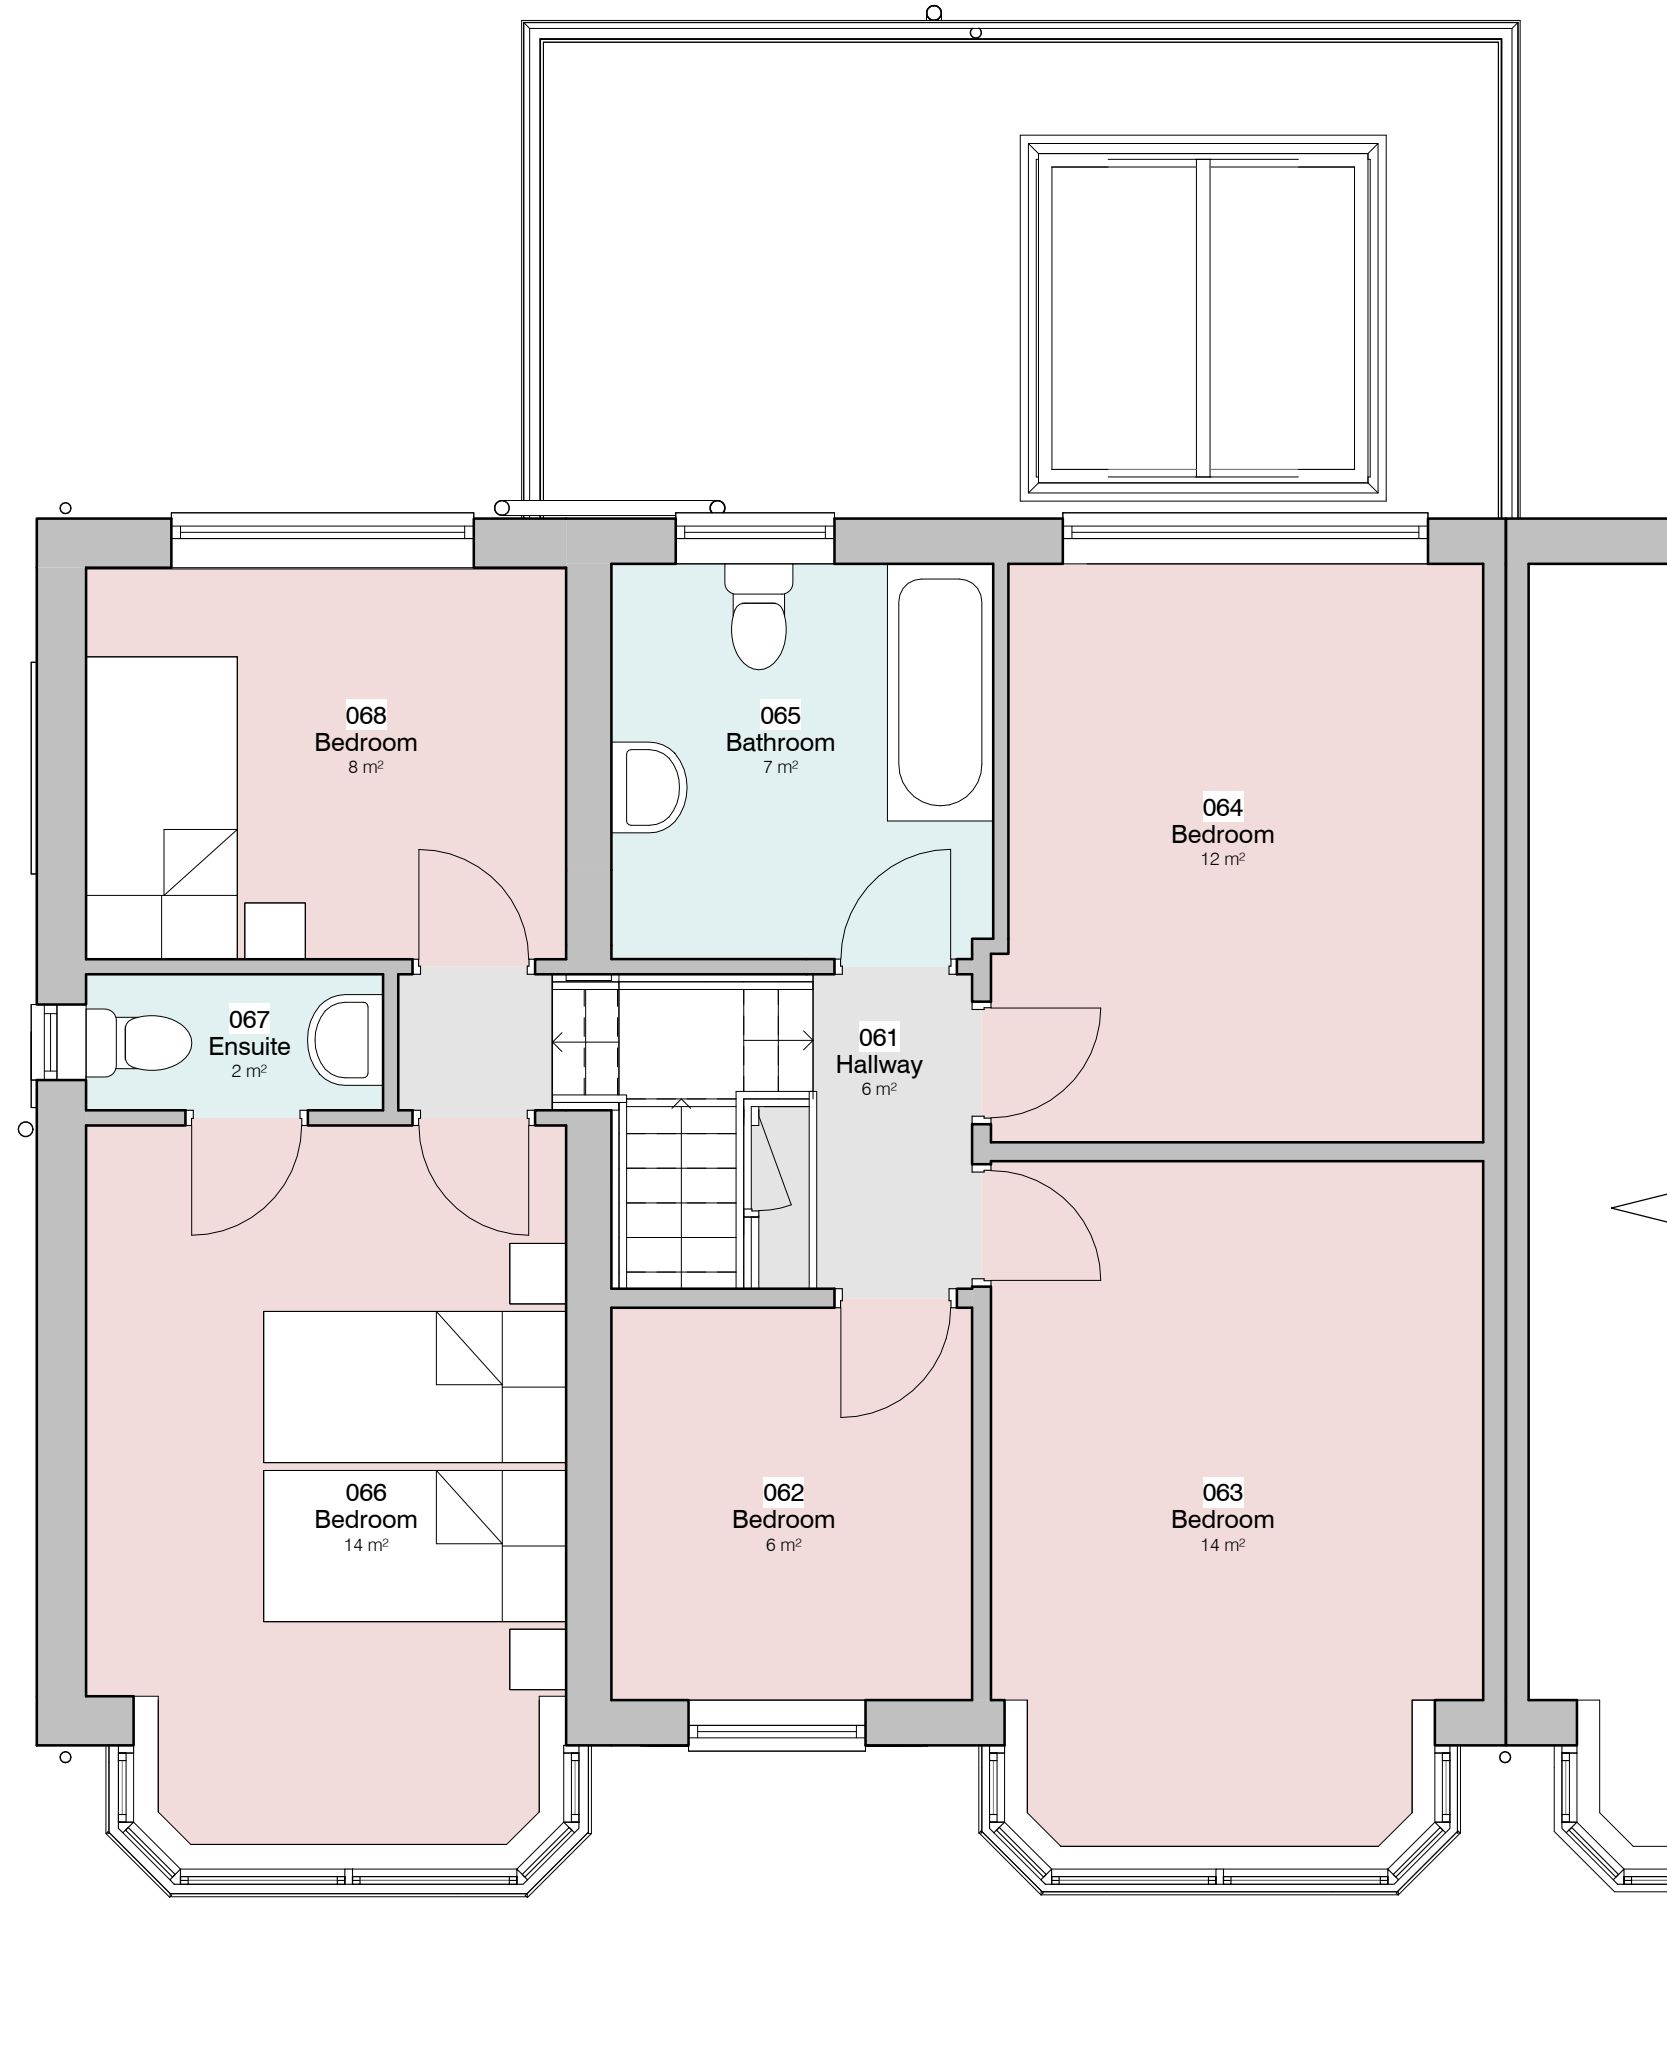

2 Level 1 - GA Proposed
1 : 50



7 3D Axo - Front Proposed



8 3D Axo - Rear Proposed

DEBTAL ARCHITECTURE

72 Bury New Road, Manchester, M5 5JL
office@debtalarchitecture.co.uk www.debtalarchitecture.co.uk

CLIENT

Dr Ralph

PROJECT

1 Mandley Park Avenue

TITLE

Proposed GA Plans and Elevations

PROJECT NO.

DA16103.

DATE

02 SEP 2016

SCALE 1:1

As indicated

DATE

02 SEP 2016

PROJECT NO.

DA16103.

DATE

02 SEP 2016

PROJECT NO.

DA16103.

