



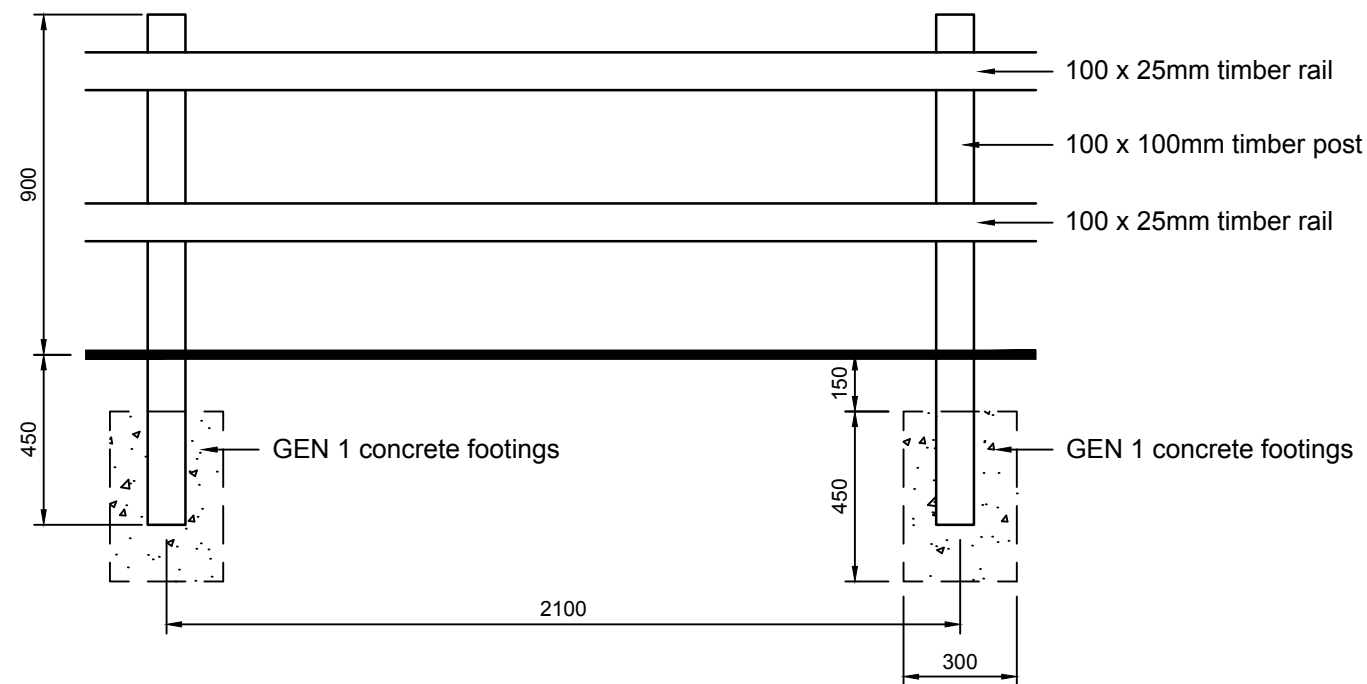

Elevation

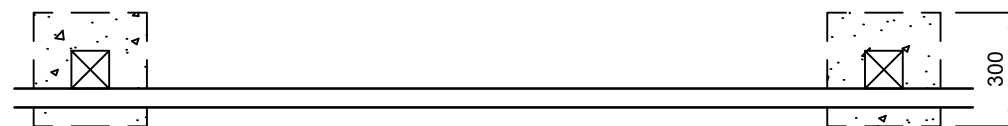

Plan

900mm 2no. Post & 2no. Rail Fence (100mm Post)

NOTES

- No dimensions are to be measured from this drawing.

-	-	-	-
Rev.	Date	Amendment	Chkd

Bellway

(WEST LANCASHIRE)

(a member of Bellway Plc Group of Companies)

Bellway Homes Ltd

2 Alderman Road, Liverpool, L24 9LR.

Tel: 0151 486 2900 Fax: 0151 336 9393

Project

**Standard Boundary Treatment /
Fence Details**

Subject

**900mm 2no. Post & 2no. Rail
Fence (100mm Post)**

Scale 1:20@A3	Date July 2006	Drawn DDA	Checked
Drawing No. BH/MAN/SD/FD003	Revision -		

Note
All specifications, materials and workmanship to be in accordance with current NHBC and Building Regulations.
Main drainage to comply with Sewers for Adoption current edition.
Highways to be in accordance with Local Authority specification.
Do not scale from this drawing.
All dimensions to be verified with the drawing office.

Cad File Name : R:/ARCHITECTS/ARCHITECTS/STANDARD DETAILS