





140 Walkden Road, Worsley M287DP


PROPOSED SIGNAGE DETAILS

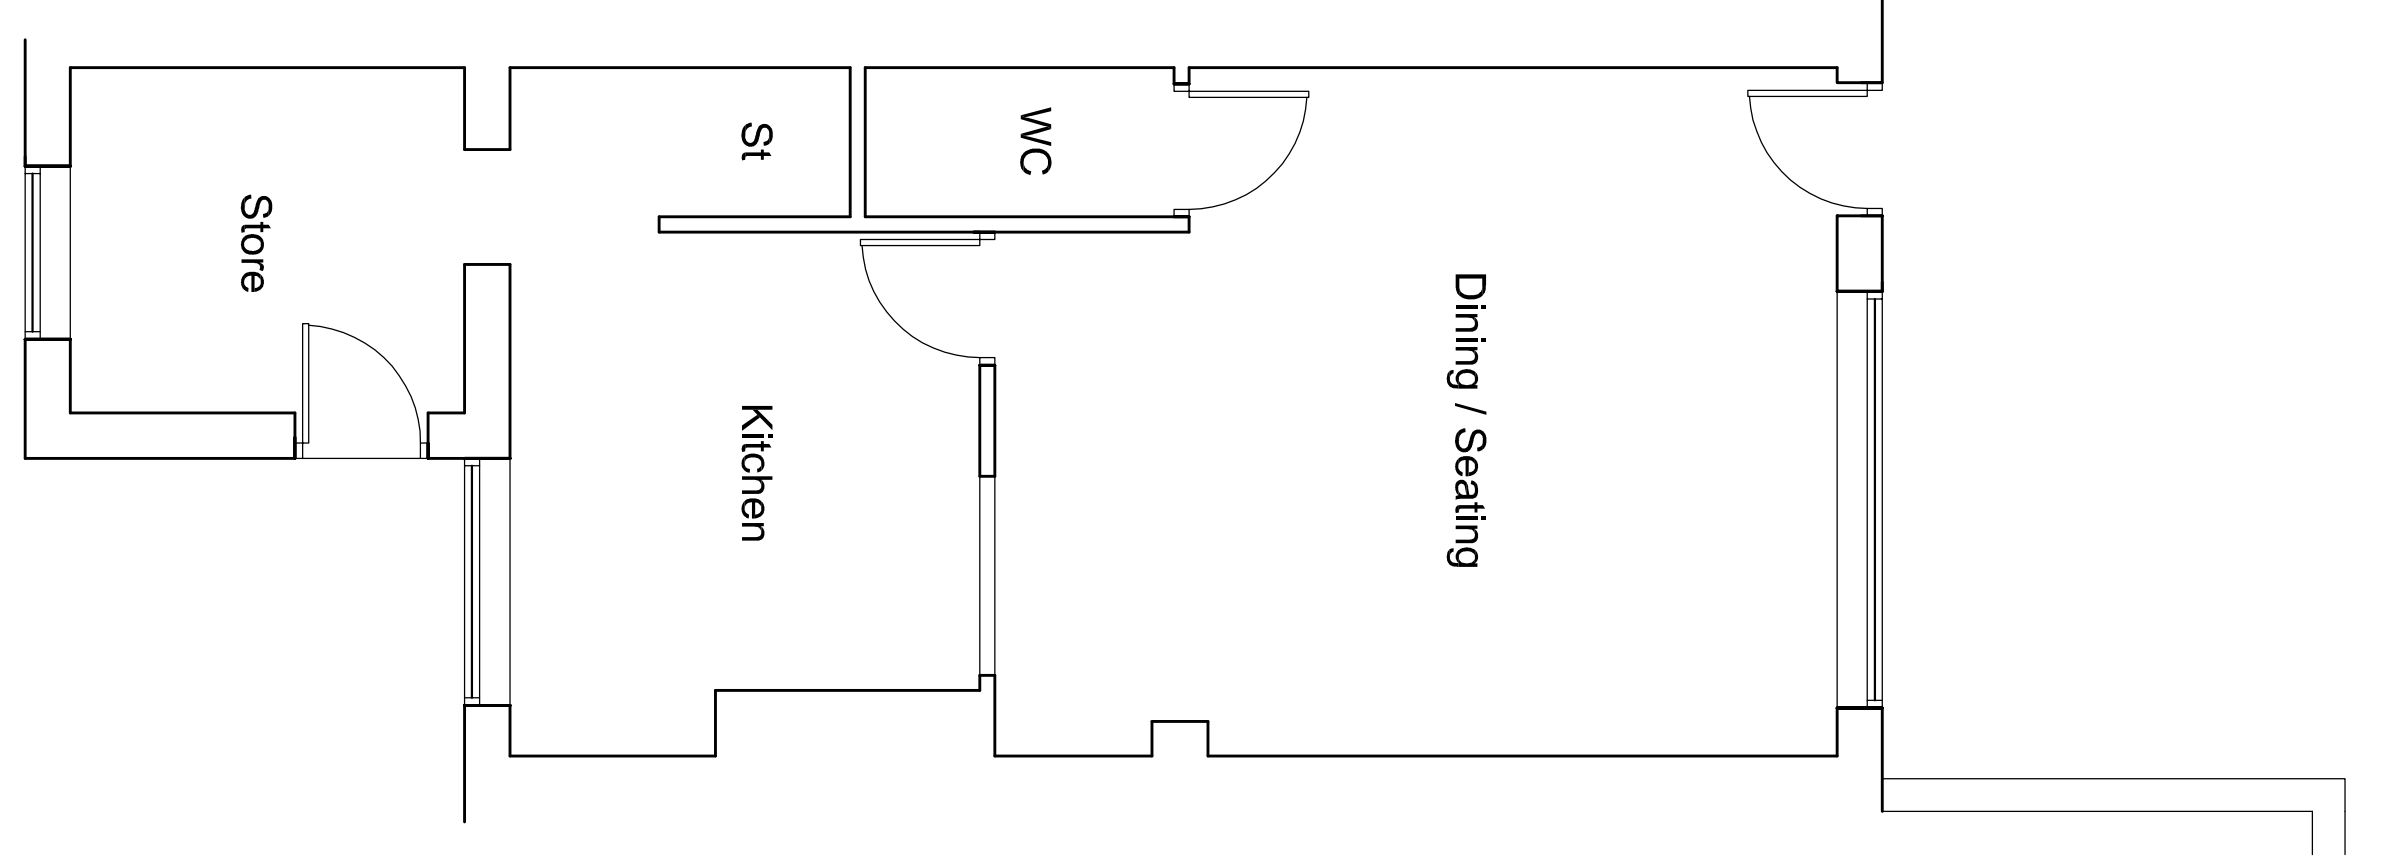


EXISTING GROUND FLOOR PLAN

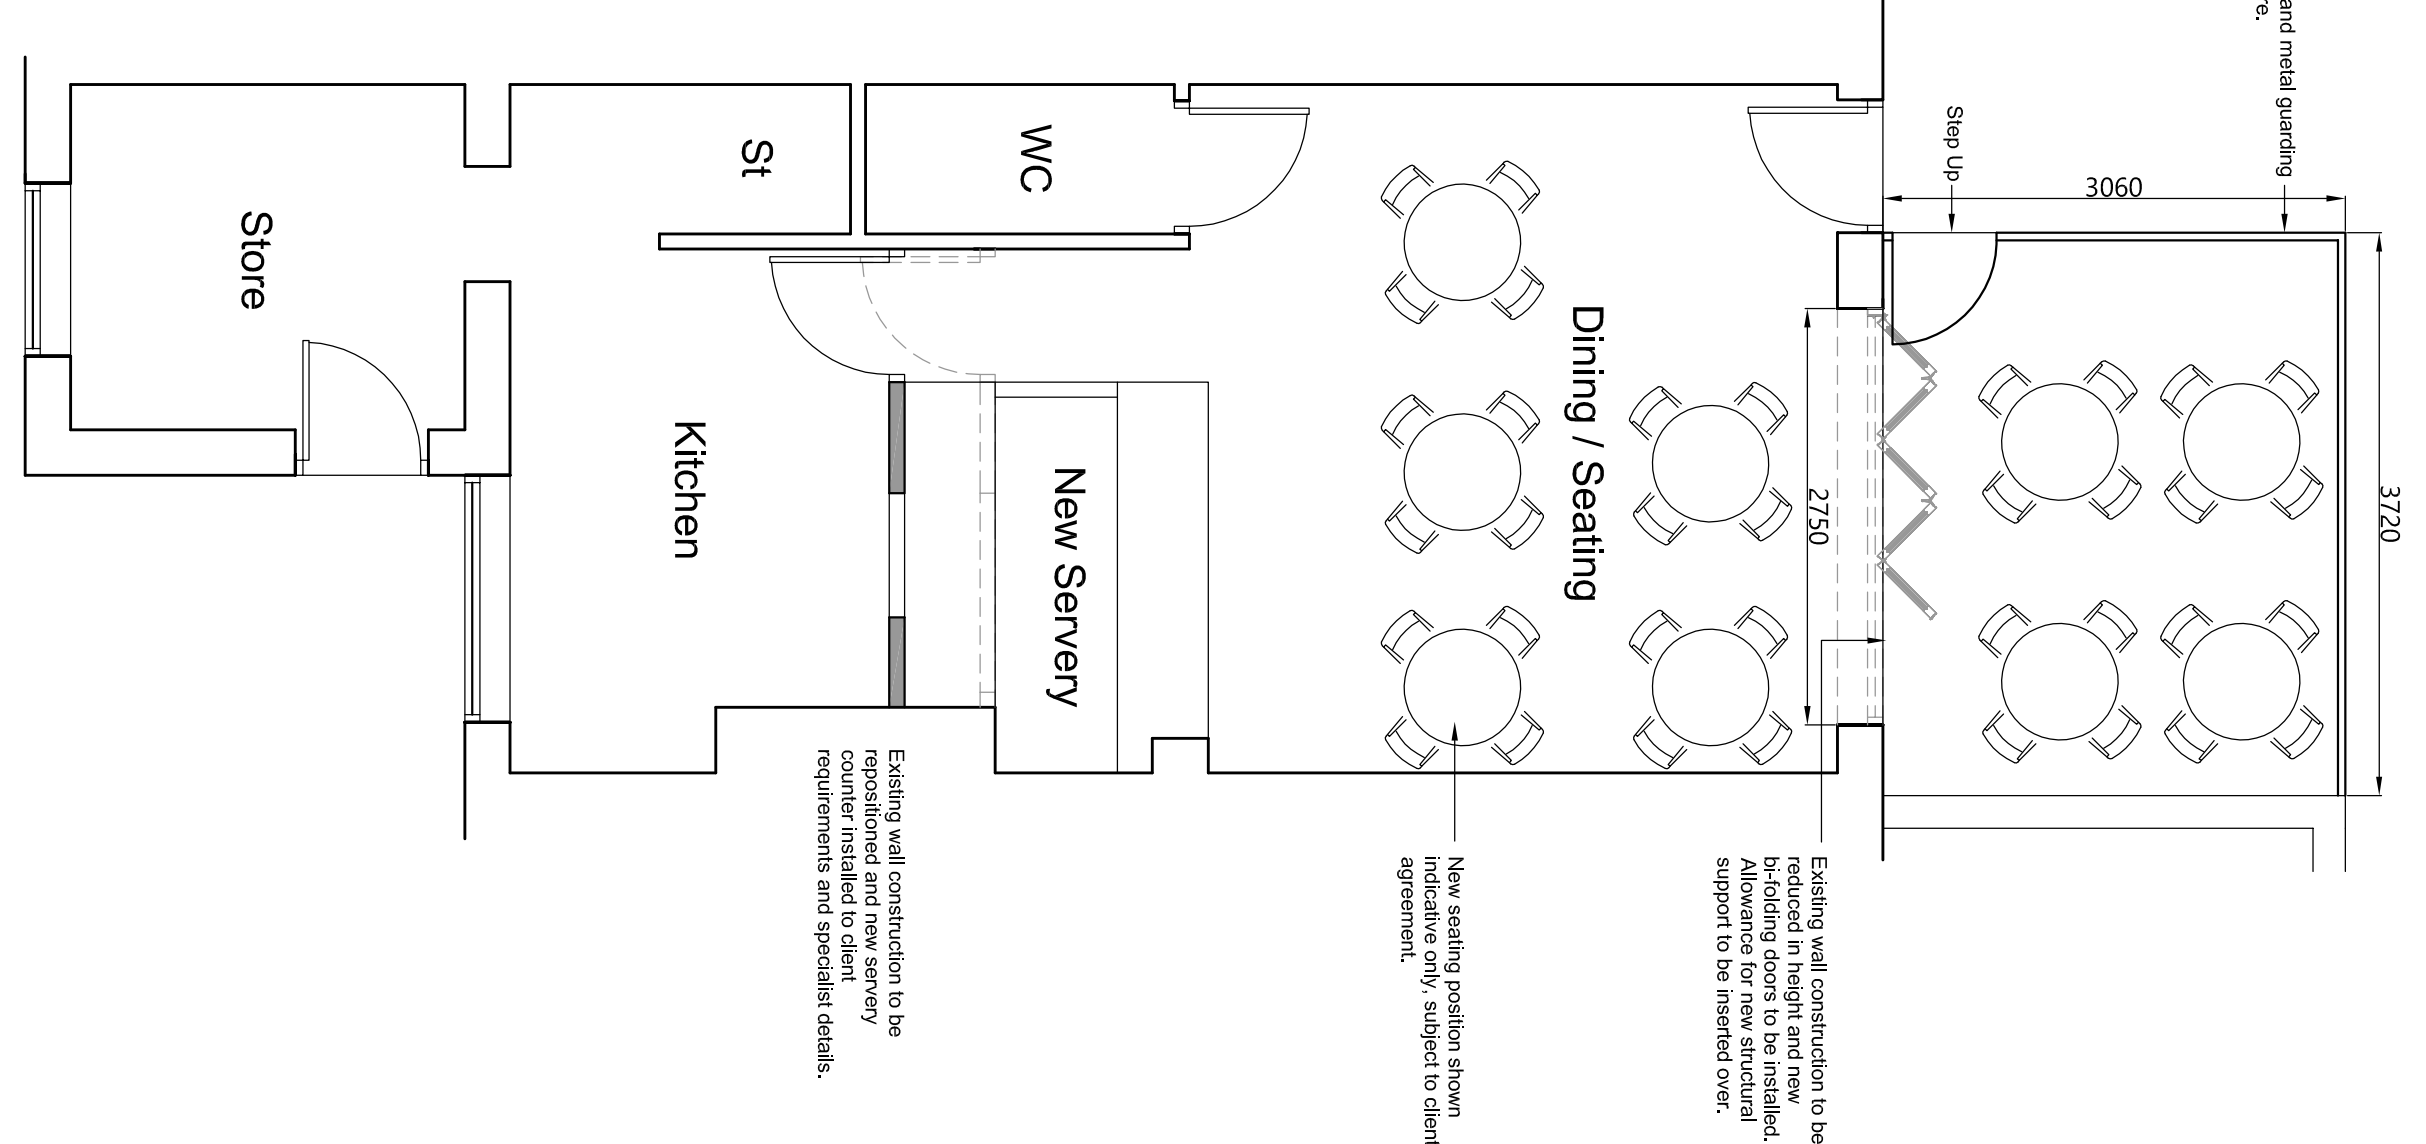


PROPOSED GROUND FLOOR PLAN

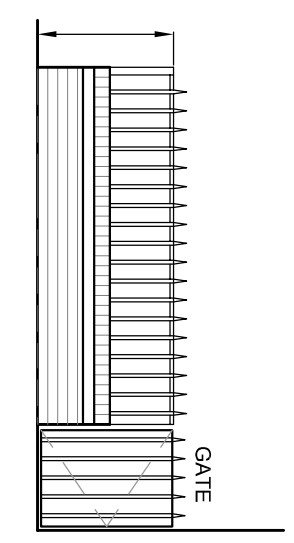


PROPOSED SIDE ELEVATION

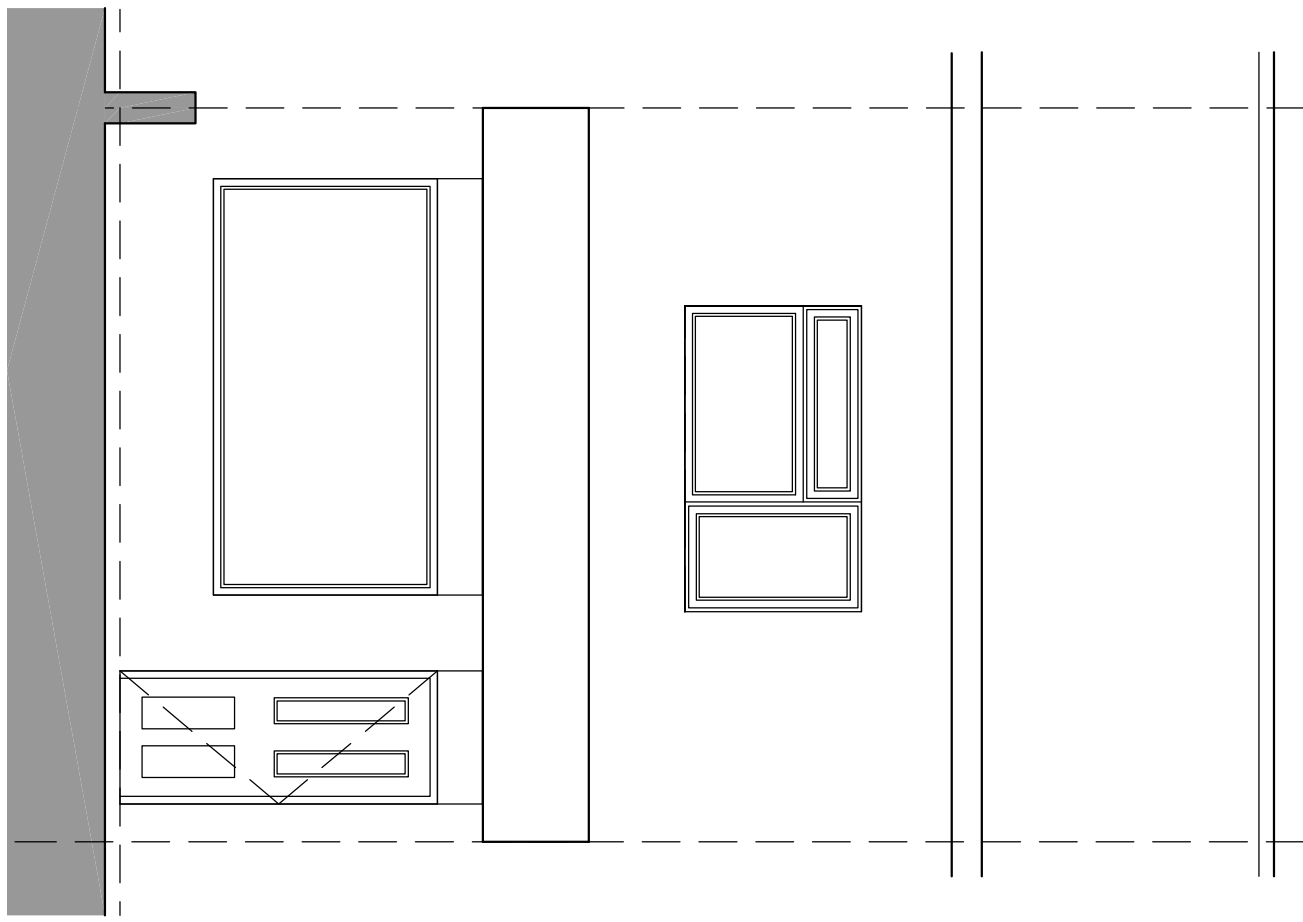

EXISTING FRONT ELEVATION

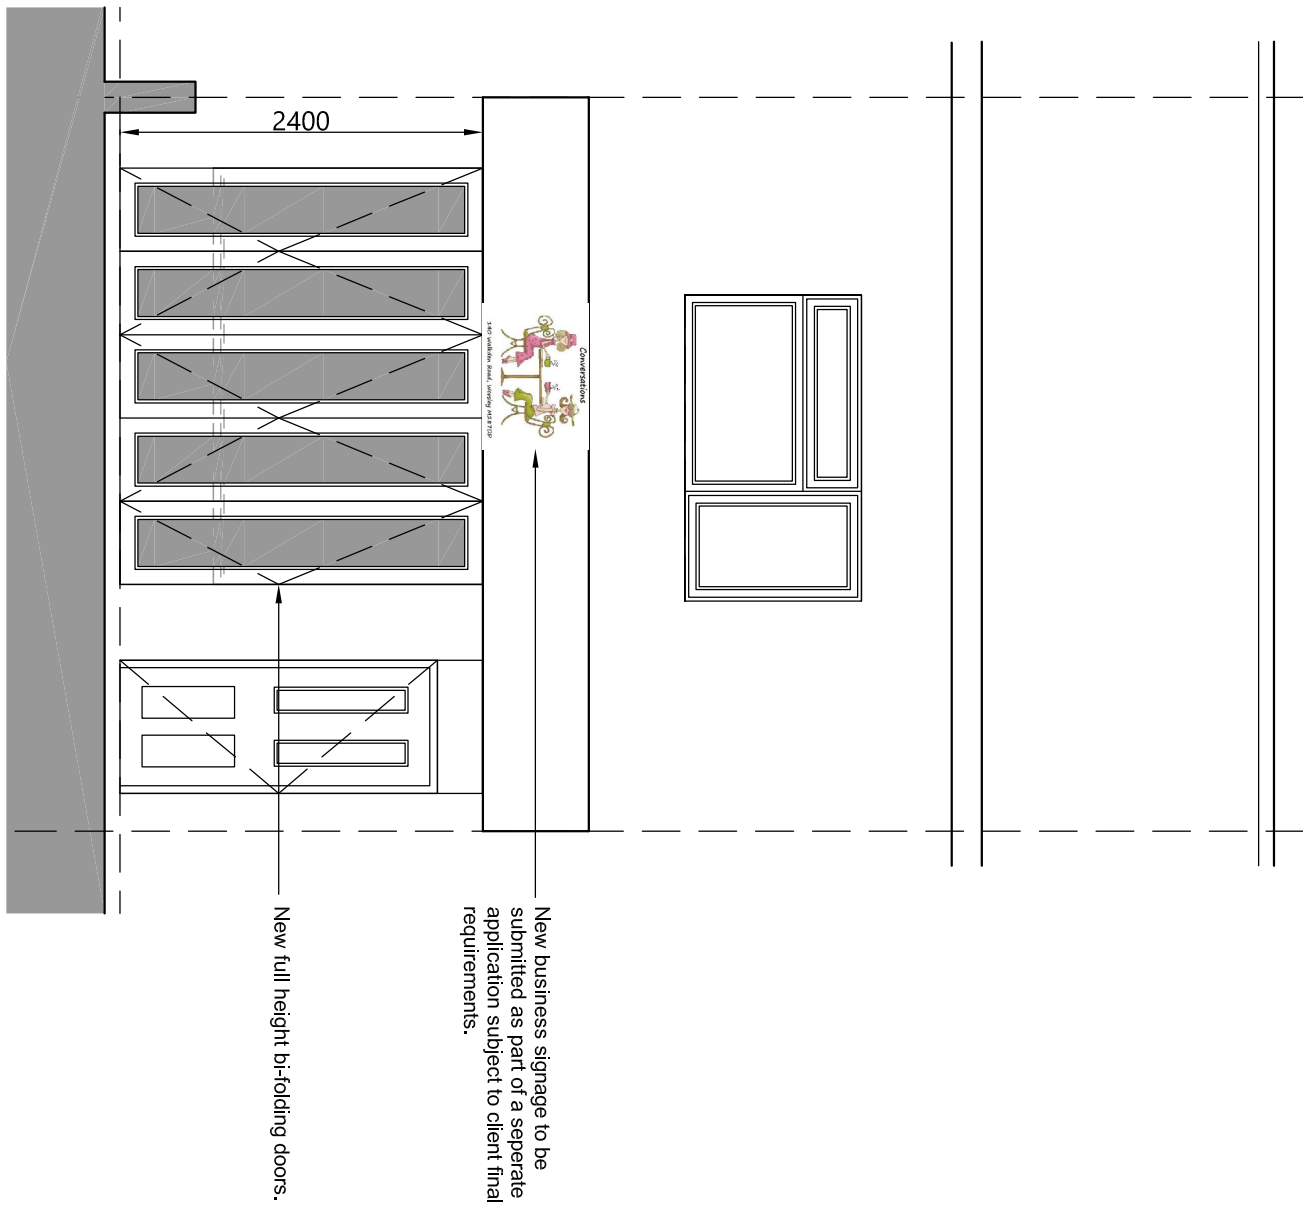

PROPOSED FRONT ELEVATION (from decking)

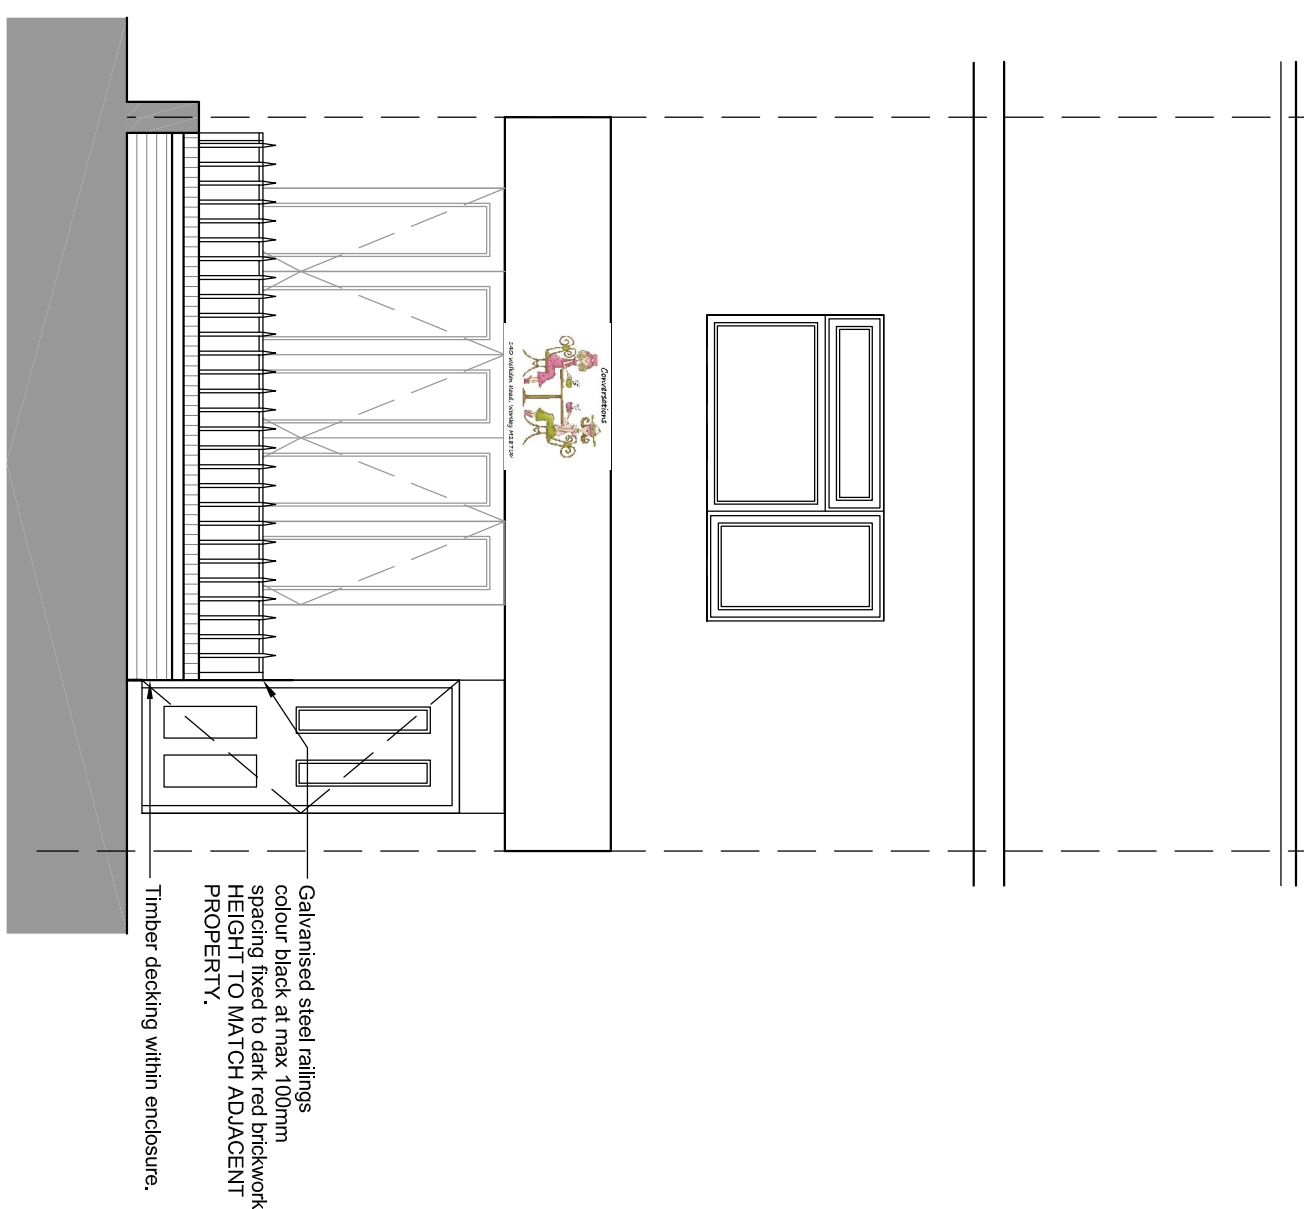

PROPOSED FRONT ELEVATION (street side)

© The Copyright of this drawing is vested with RPC Architectural Design Ltd. All use is subject to the company granting a license to the Client for use during their project only. Do not scale from the drawing, use only figured dimensions. All dimensions to be checked on site. All discrepancies are to be reported immediately to RPC Architectural Design Ltd.

110717/01

1:50 @ A1

RC

Proposals

Rev:

B

Project/Details:

'Conversations' 140 Walkden Road, Worsley

Client:

Shirley Wallwork

T: 07909119580 E: contact@rpcad.co.uk W: www.rpcad.co.uk

Company No. 9296515 CIAI Registered Practice No. 021507

Existing & Proposed Plans