


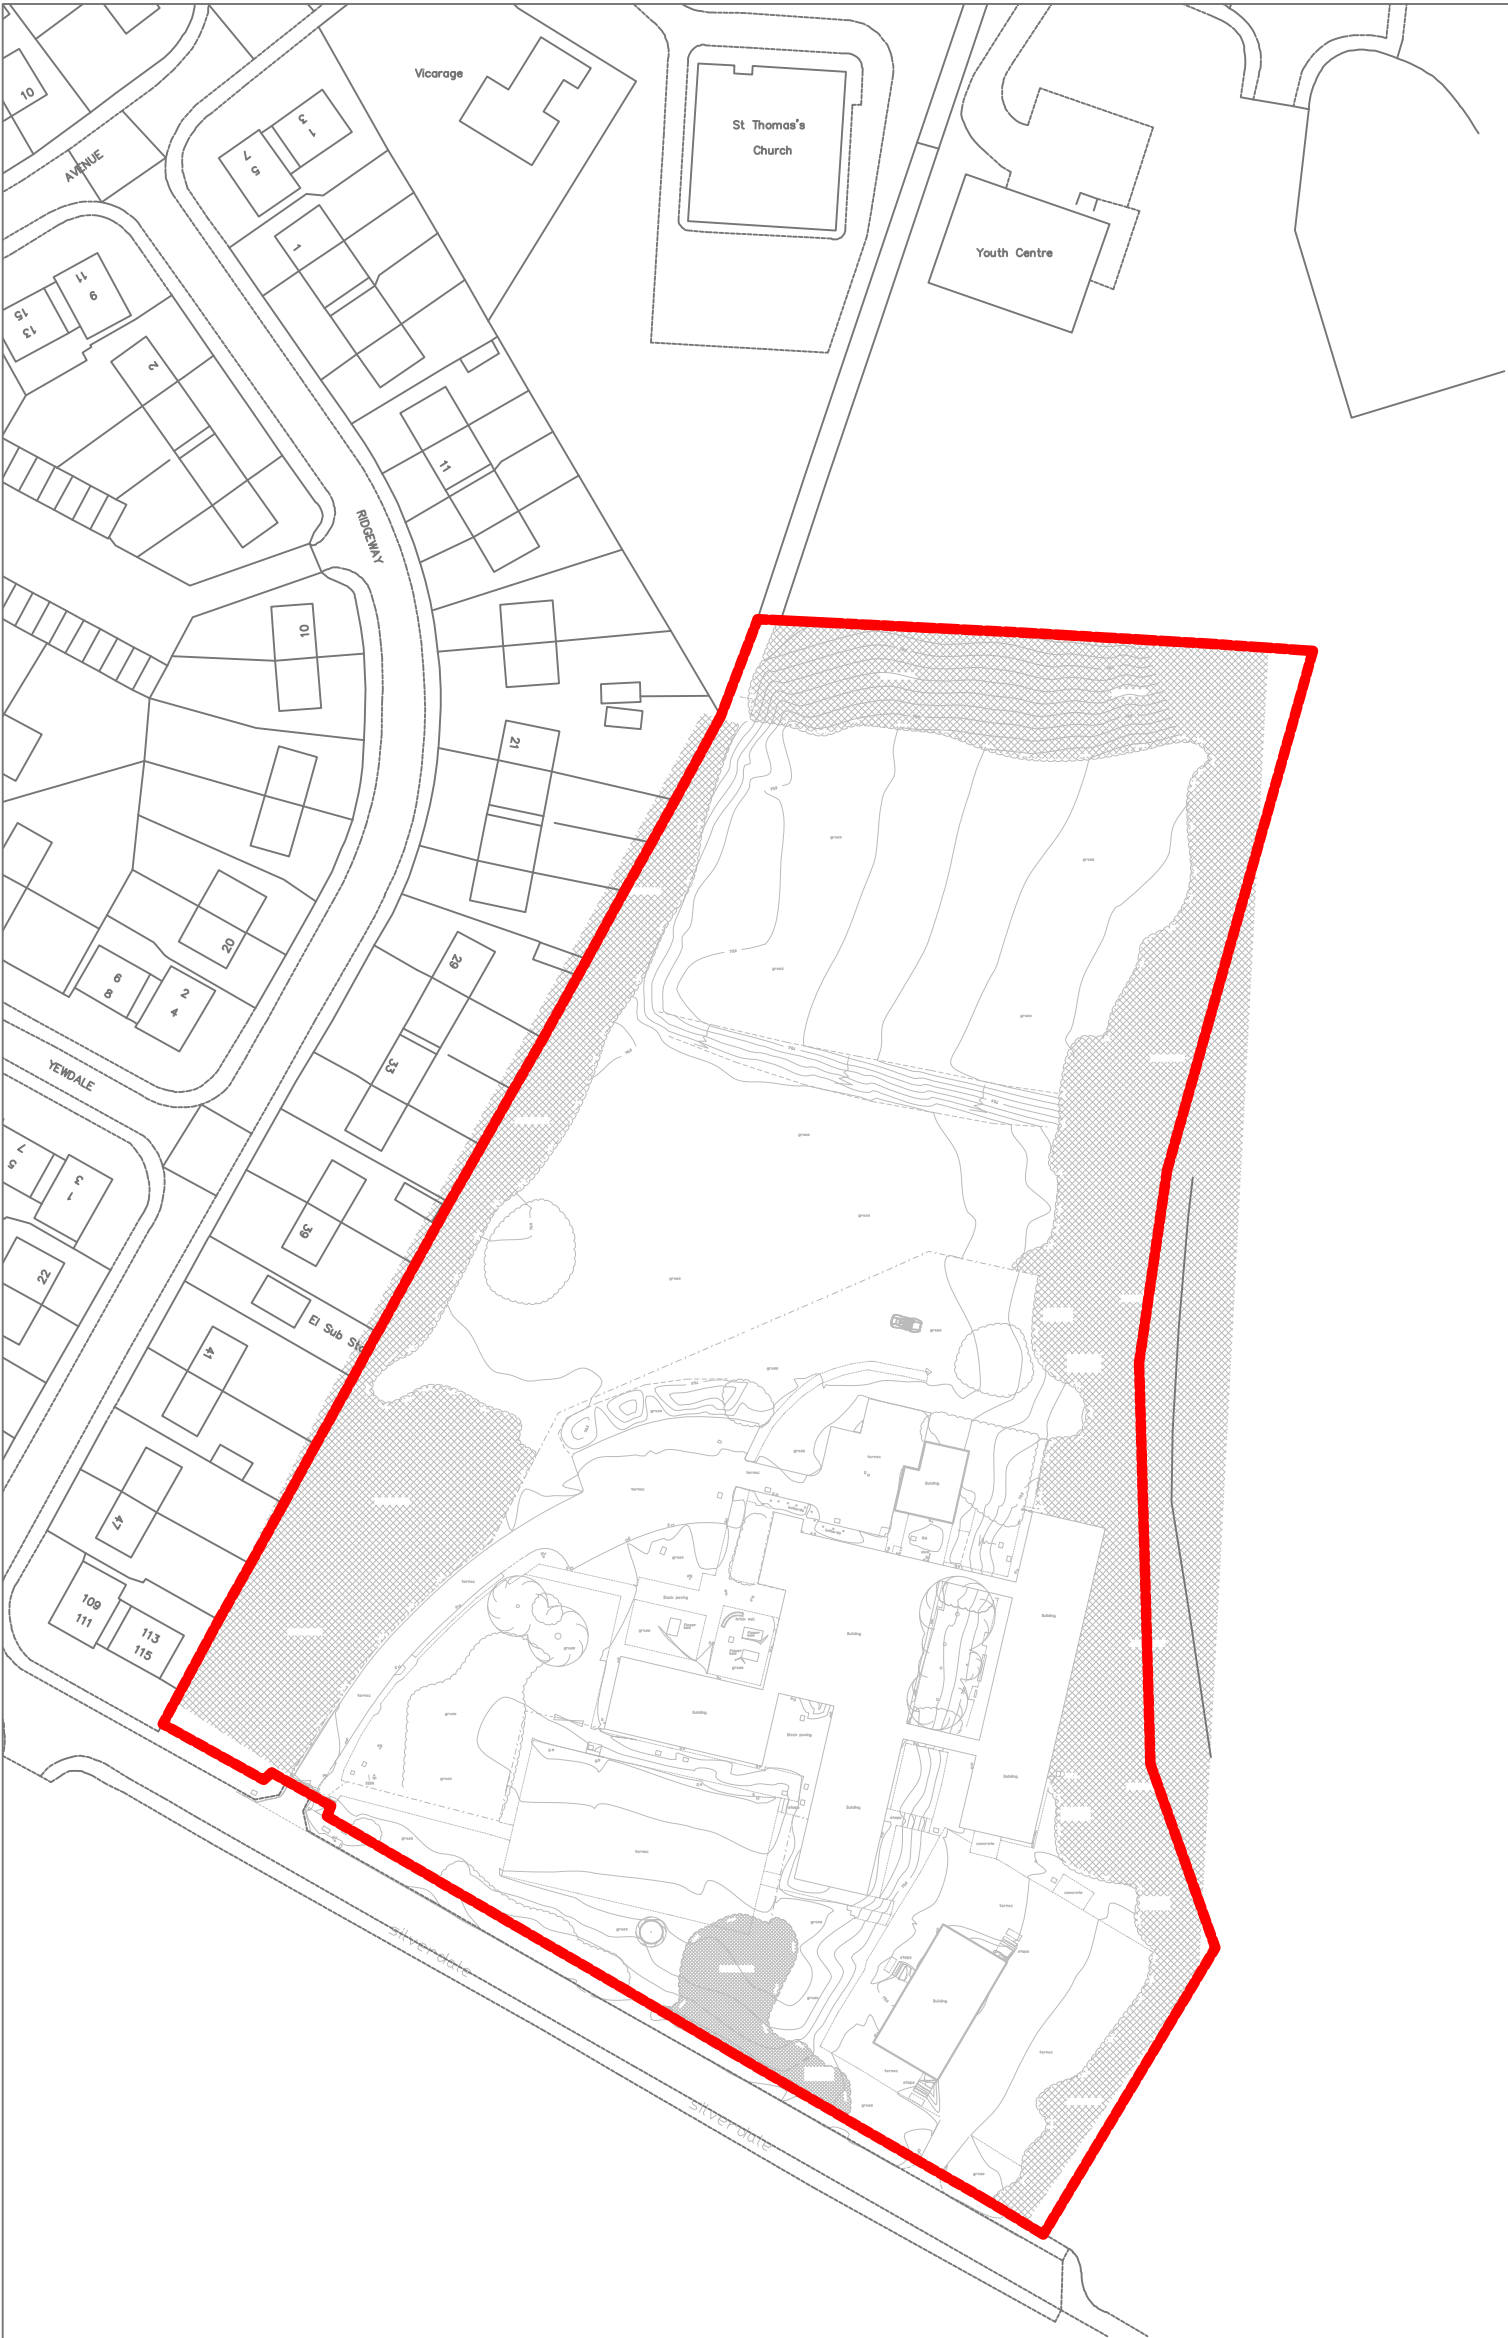

Legend

Site Boundary

P01Red line boundary amended08.08.17JTMR



Education
Funding
Agency





client name

Galliford Try

project

The Clifton Centre

drawing

Site Location Plan

project number

2016.01182.003

scale

1:1000

drawing number

CCP-AHR-00-XX-DR-L-90-001

issue status

S2

@A3

rev

P1

Ordnance Survey (c) Crown Copyright 2016. All rights reserved. Licence number 100022432