N

NOTES

- All dimensions and levels are to be checked on site.
- Any discrepancies are to be reported to the architect before any work commences.
- This drawing shall not be scaled to ascertain any dimensions. Work to figured dims only.
- This drawing shall not be reproduced without express written permission from AEW.
- Title overlay drawings and ownership boundaries are produced using all reasonable endeavours. AEW cannot be responsible for the accuracy or scale discrepancy of base plans supplied to them.
- All works are to be undertaken in accordance with Building Regulations and the latest British Standards.
- All proprietary materials and products are to be used strictly in accordance with the manufacturers recommendations.

Notes:
All drawings to be read in conjunction with all other drawings as noted on issue sheet.

Extent of Application indicated thus:

Ownership demise indicated thus:

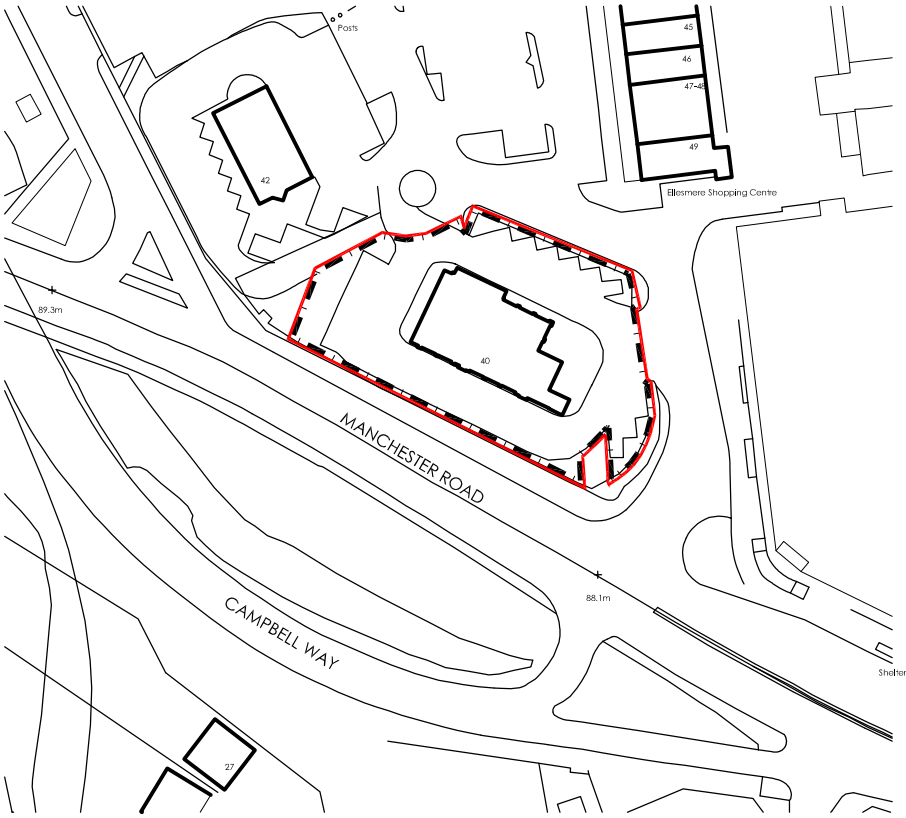

0 10 20 30 40 50m

Scale 1:1250

LOCATION PLAN

Scale @ 1:1250

PLANNING

REV	Date	Drawn by: -	Checked by: -
Status	Purpose of Issue		
	For Information		

drawing stage

client
McDonald's Restaurant's Ltd

project
ST0643, ELLESMERE CTR
WALKDEN
MANCHESTER, M28 3ZH

store
0643

drawing title
LOCATION PLAN
2ND PLANNING APPLICATION

date	21.09.17	drawn	ES
scale@A4	1:1250	checked	LG

Rev

Job No
7016_AEW_0643_0101

AEW ARCHITECTS AND DESIGNERS LTD
THE ZENITH BUILDING, SPRINGGARDENS
MANCHESTER M2 1AB T 0161 214 4370 F 0161 214 4371