



PROPOSED SIDE ELEVATION 1:50

PROPOSED FRONT ELEVATION 1:50


PROPOSED SIDE ELEVATION 1:50

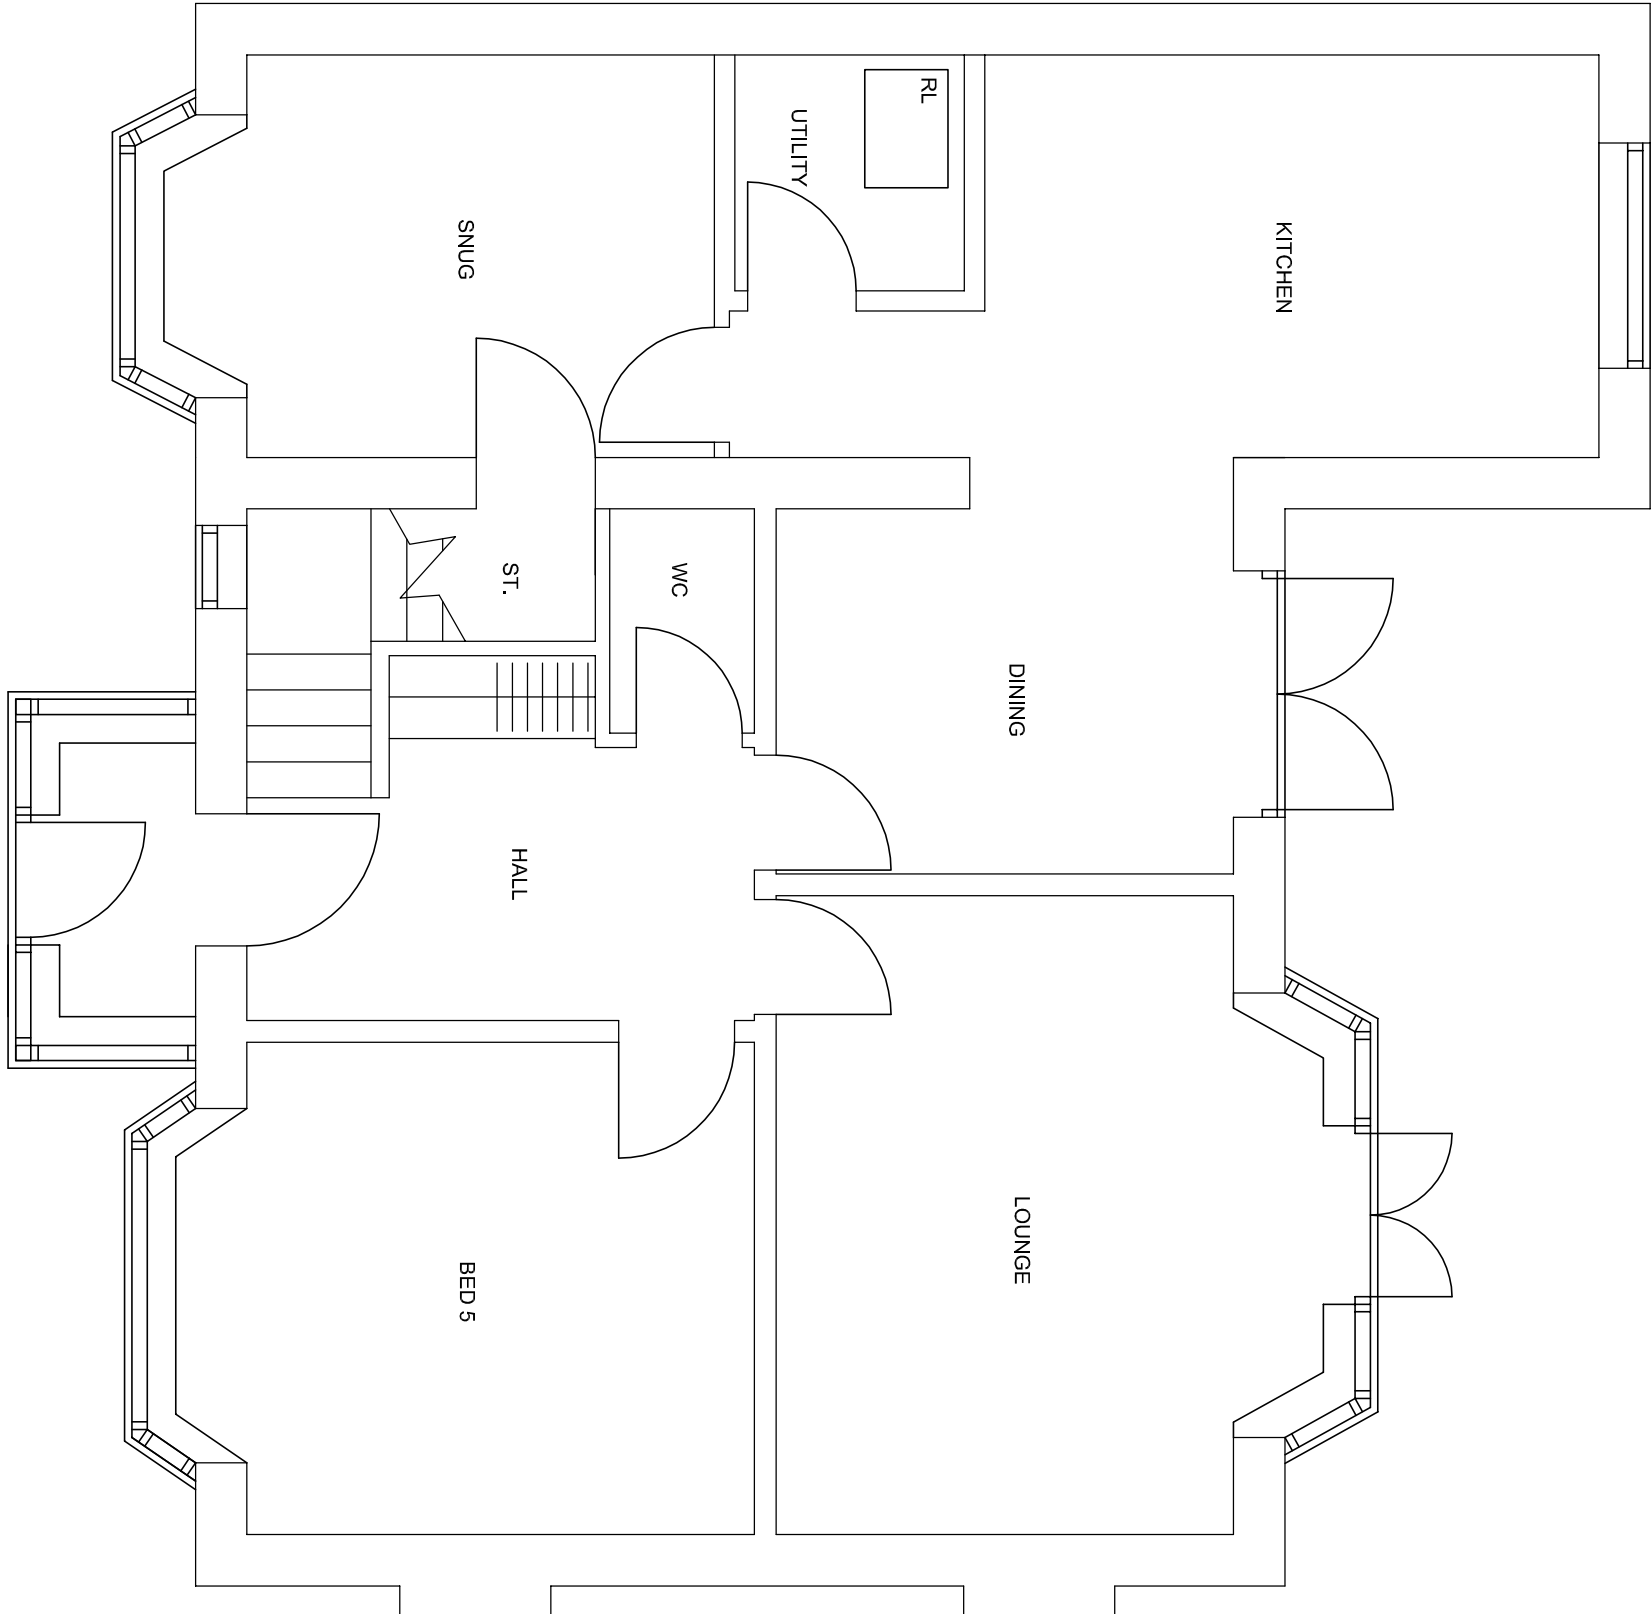

PROPOSED GROUND FLOOR PLAN 1:50

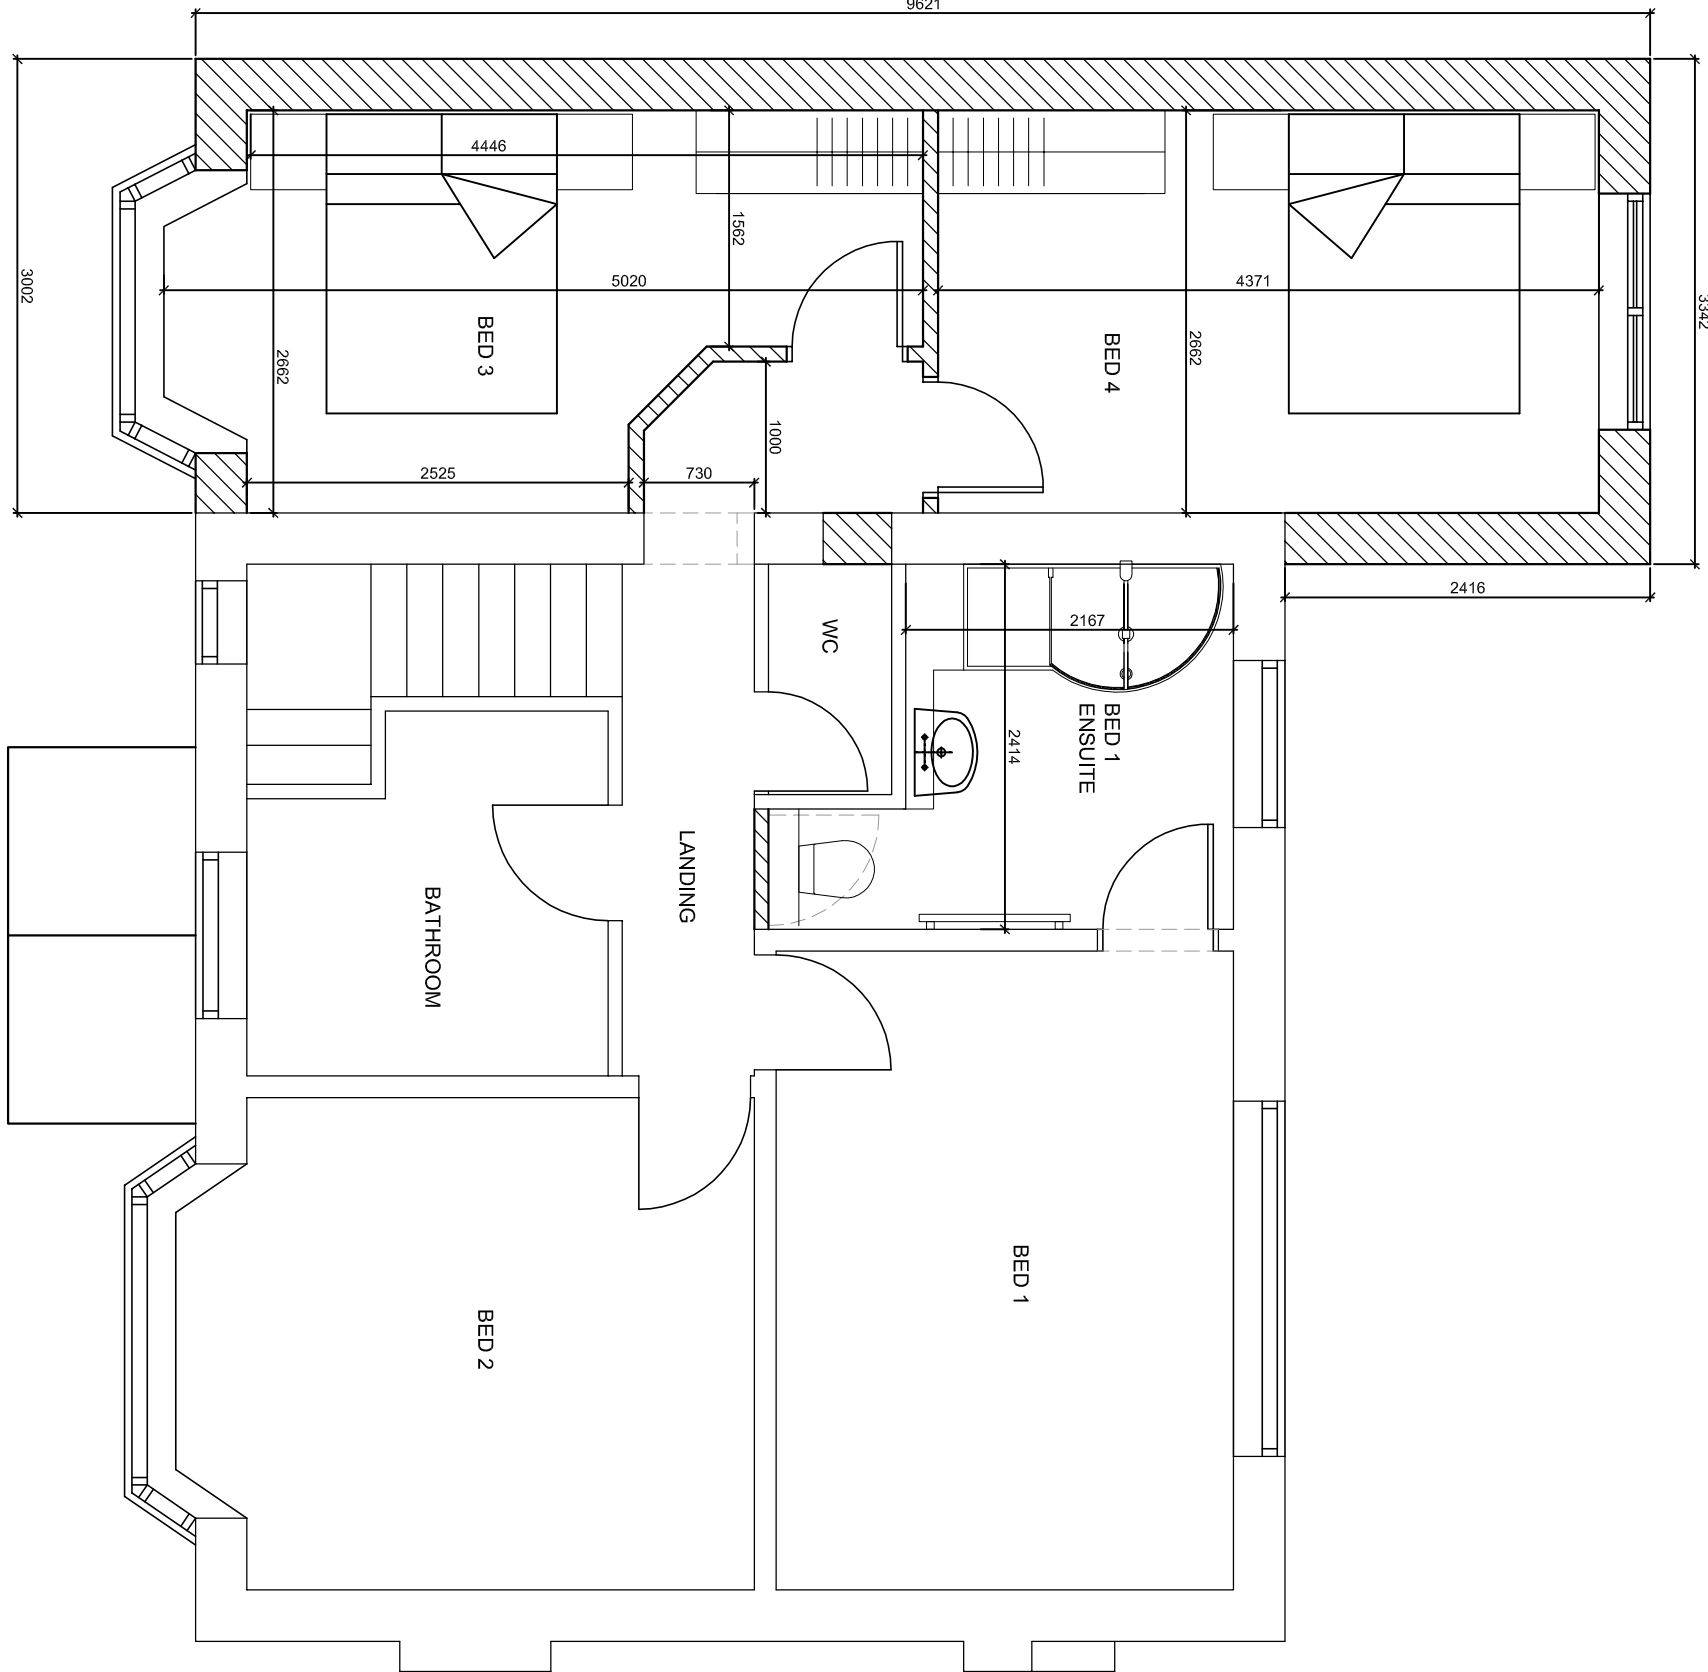

PROPOSED FIRST FLOOR PLAN 1:50

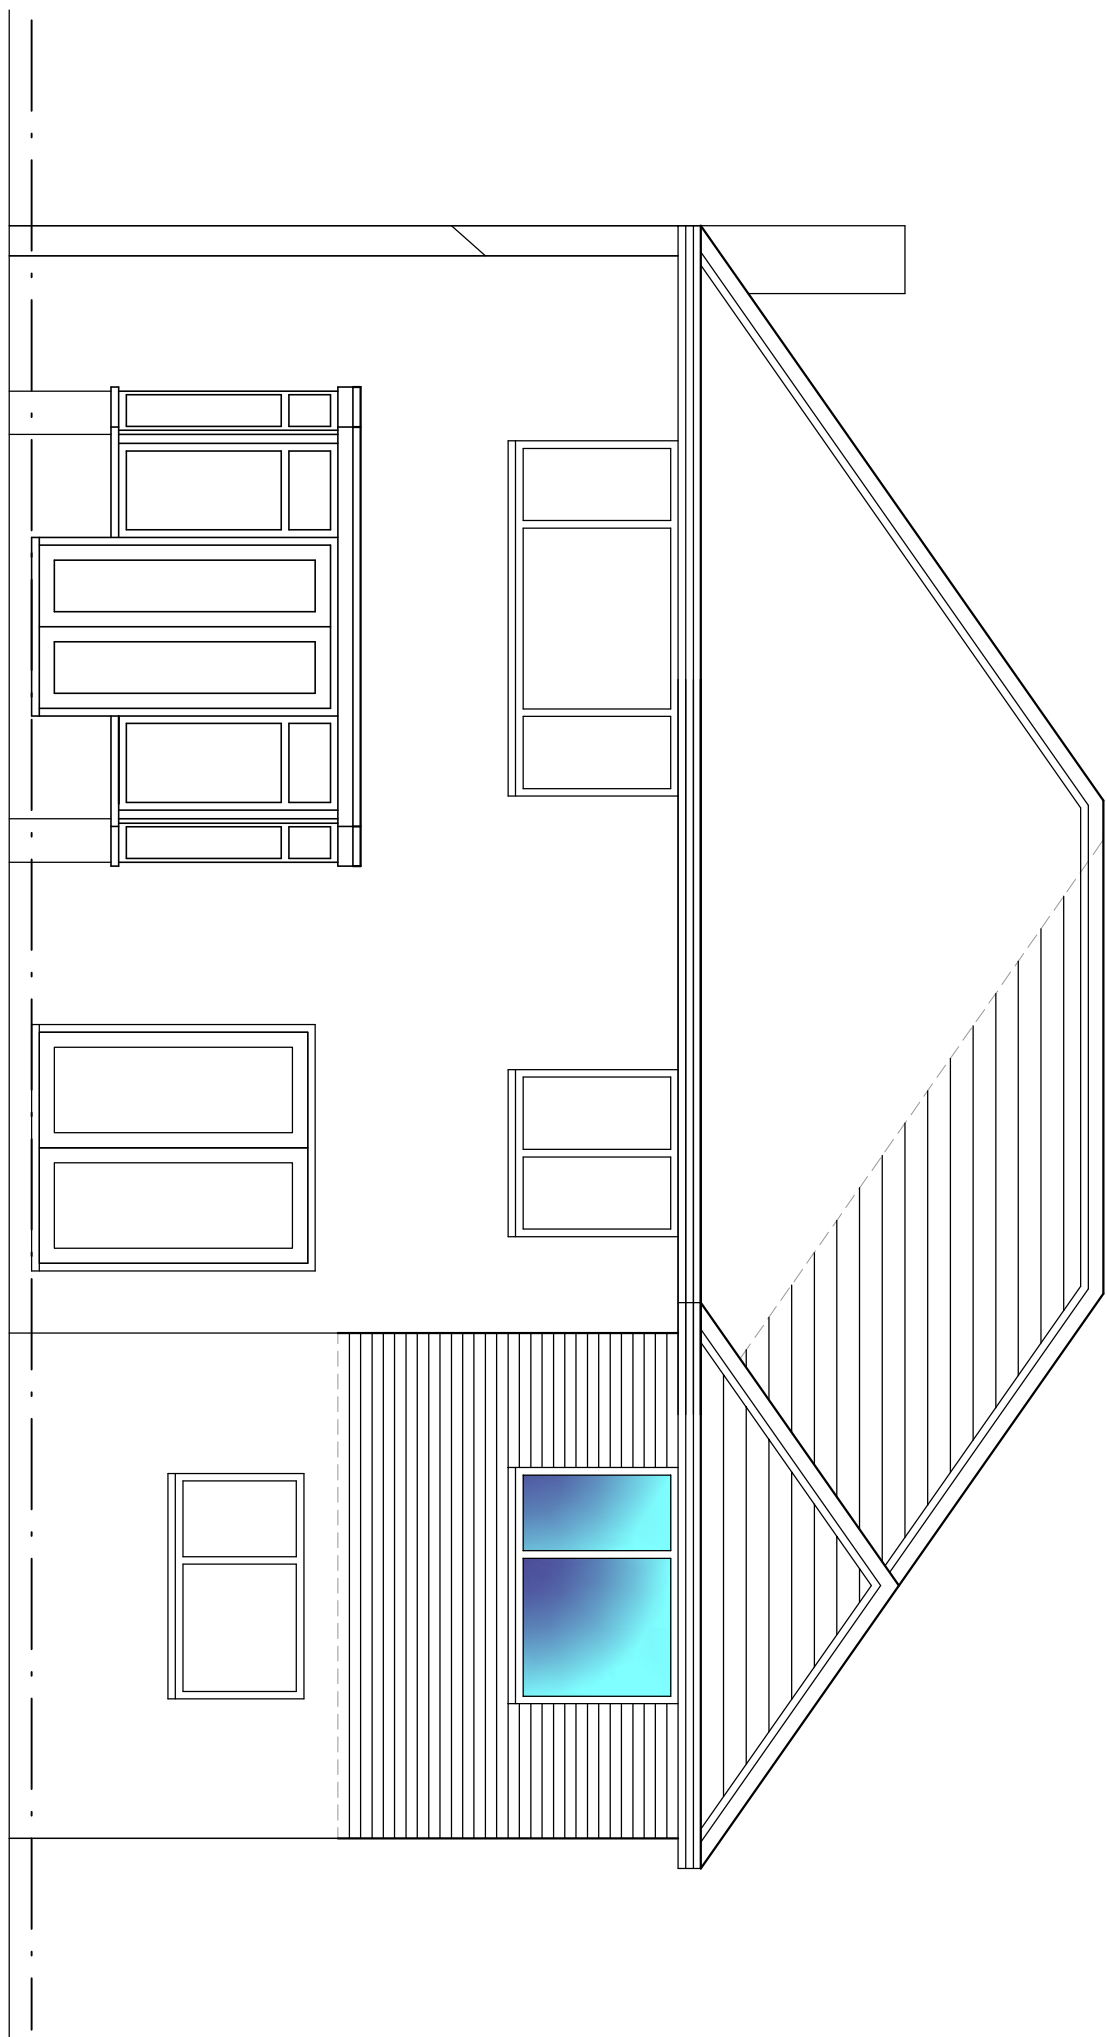

PROPOSED REAR ELEVATION 1:50