


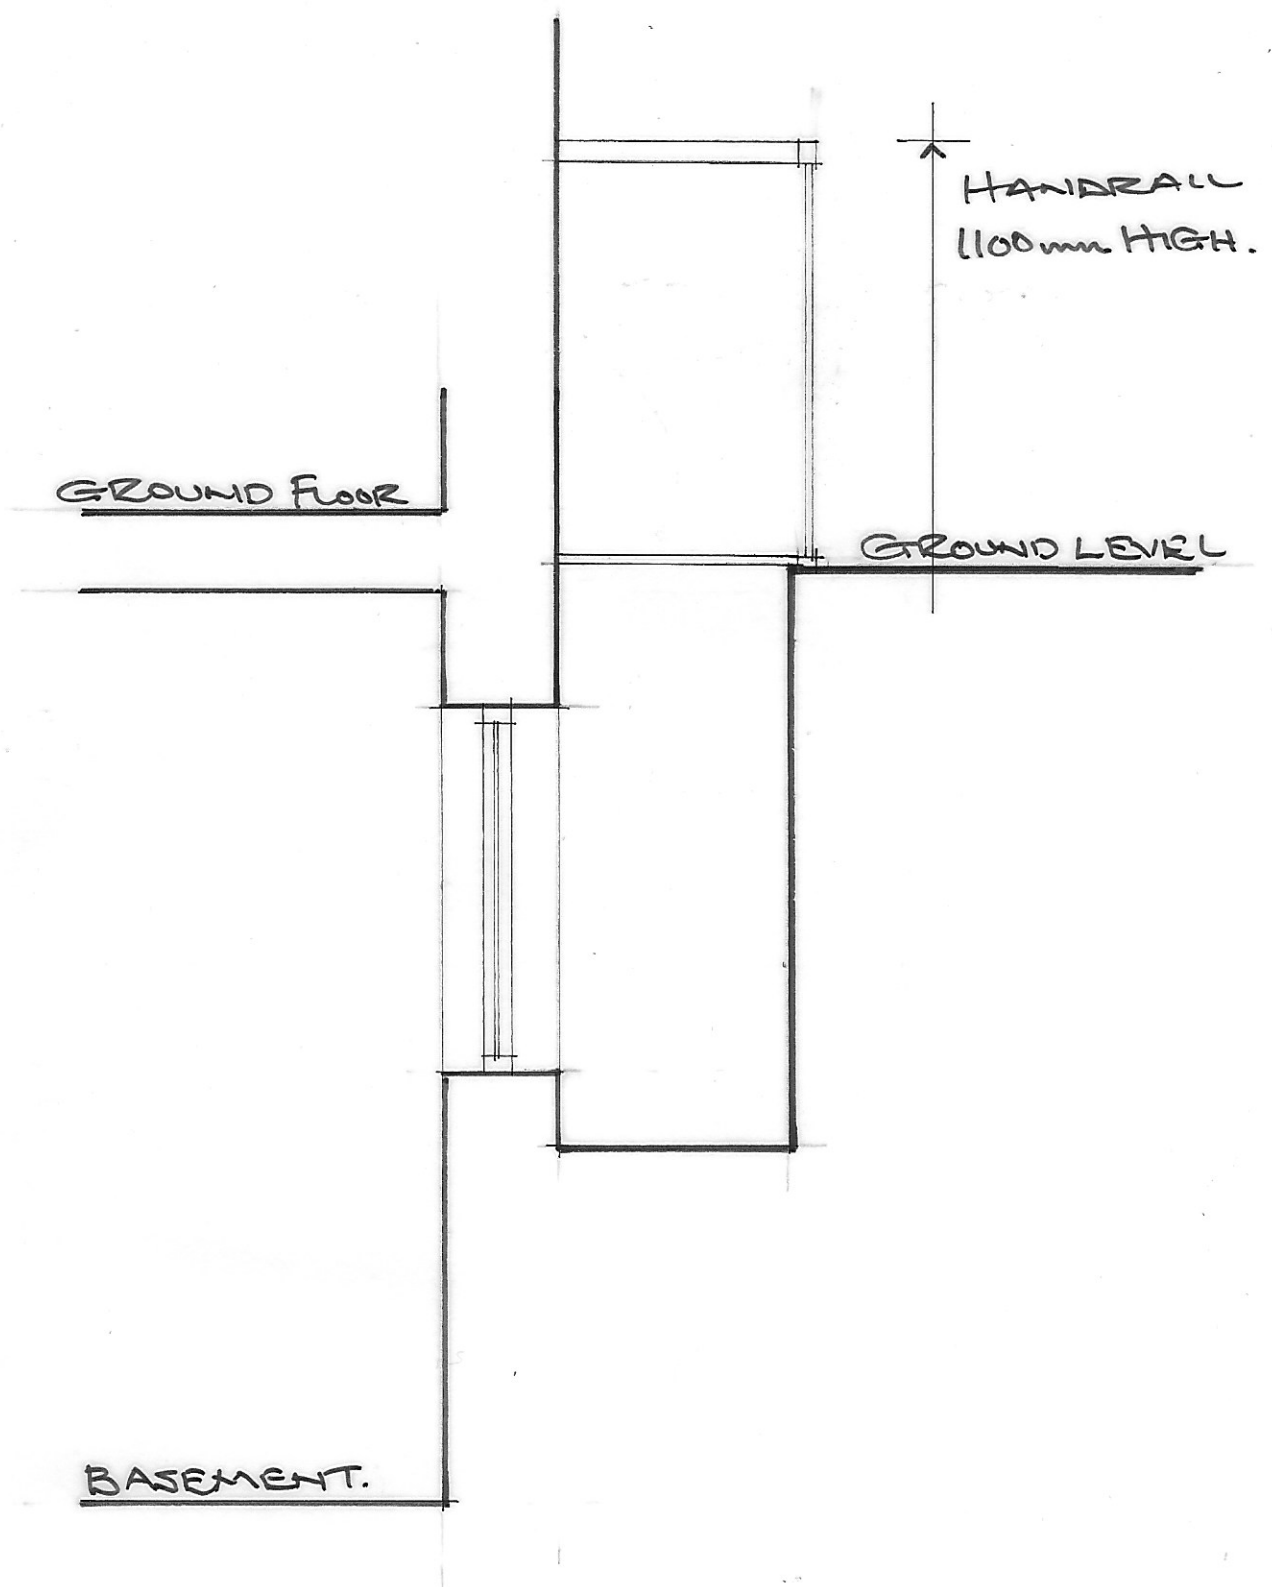

TYPICAL BASEMENT LIGHTWELL SECTION
6-8 BINDLOSS AVENUE, ECCLES.

SCALE 1:20 @ A4.

REV A - COVER REMOVED, HANDRAIL ADDED.