


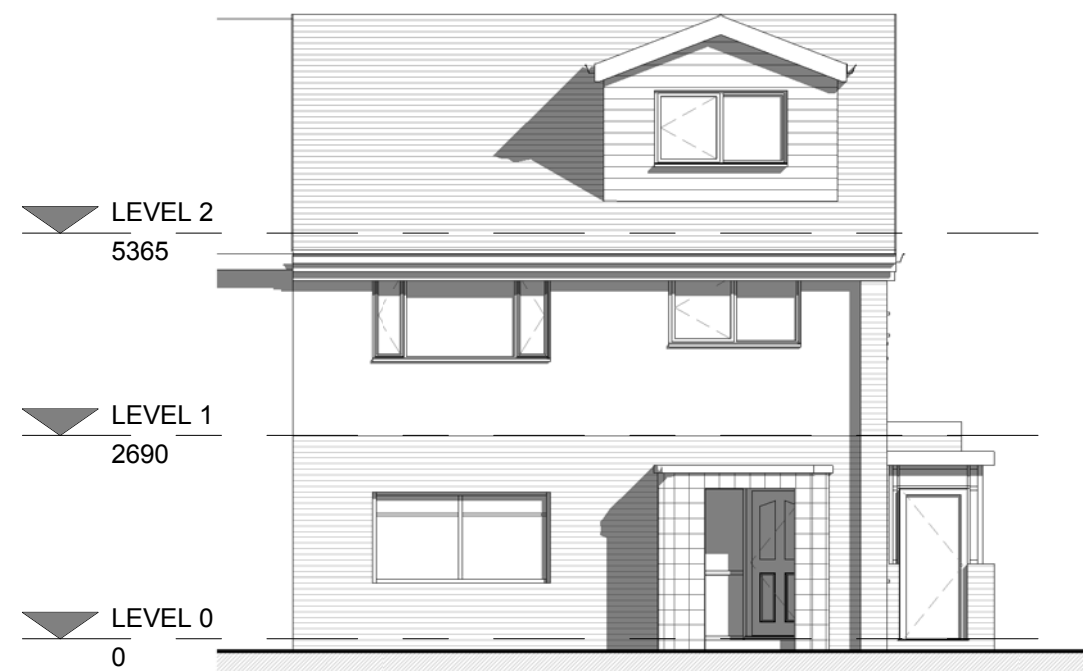

1 Front - Proposed
1 : 100




2 Right Side - Proposed
1 : 100




3 Rear - Proposed
1 : 100




7 3D Axo - Proposed

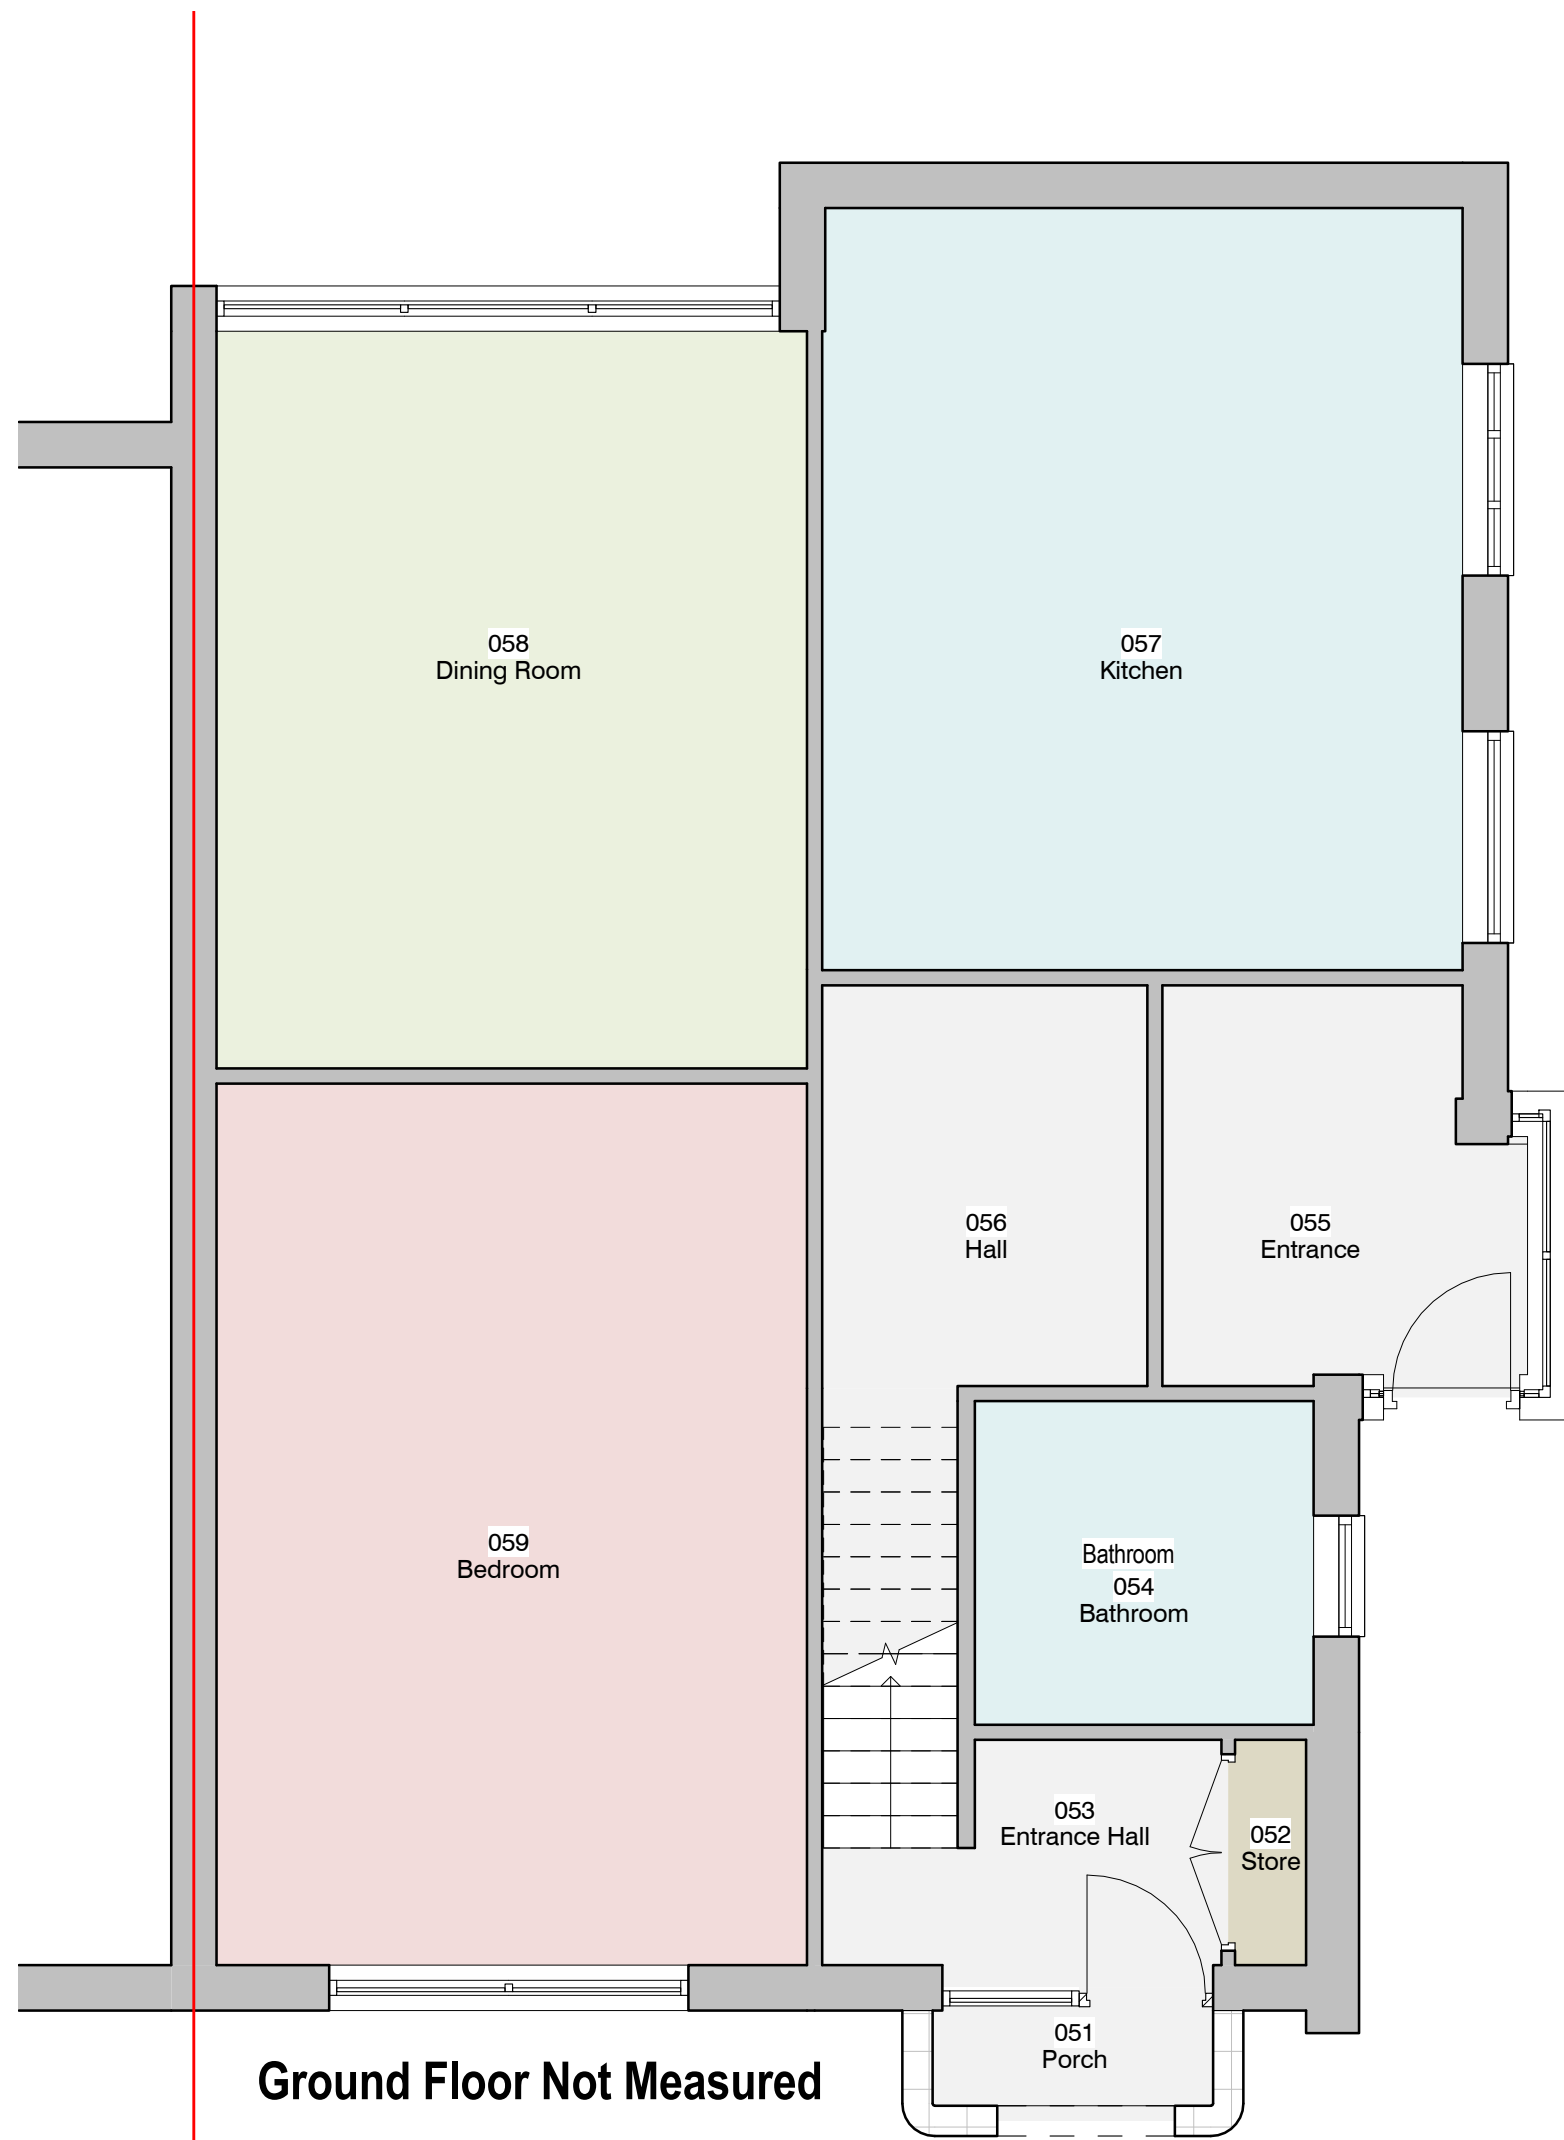


4 Level 0 - Proposed
1 : 50

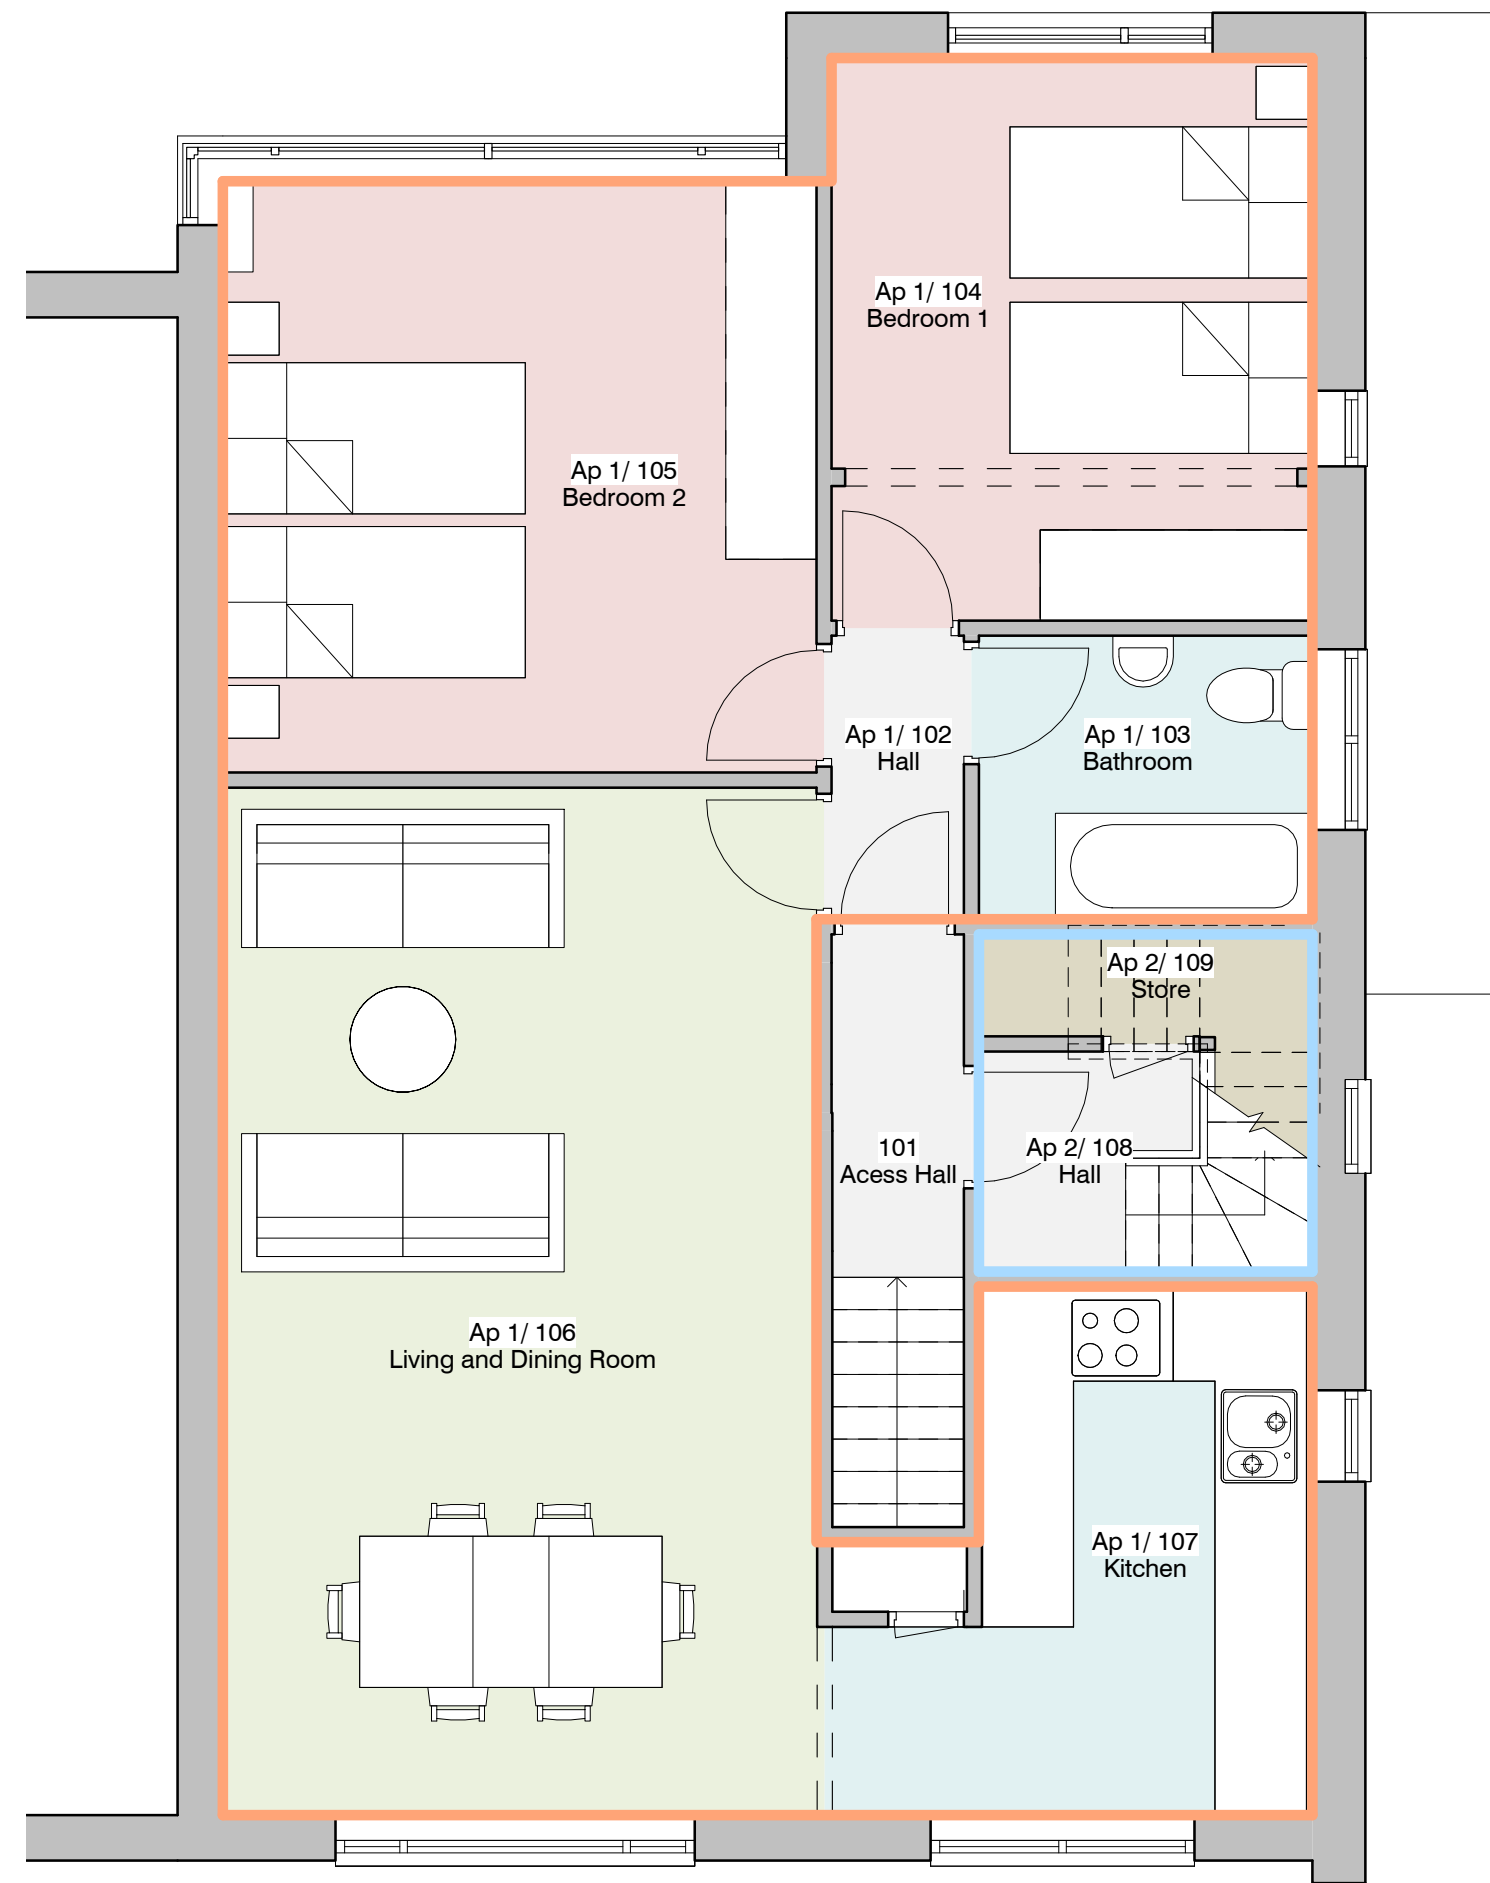

5 Level 1 - Proposed
1 : 50

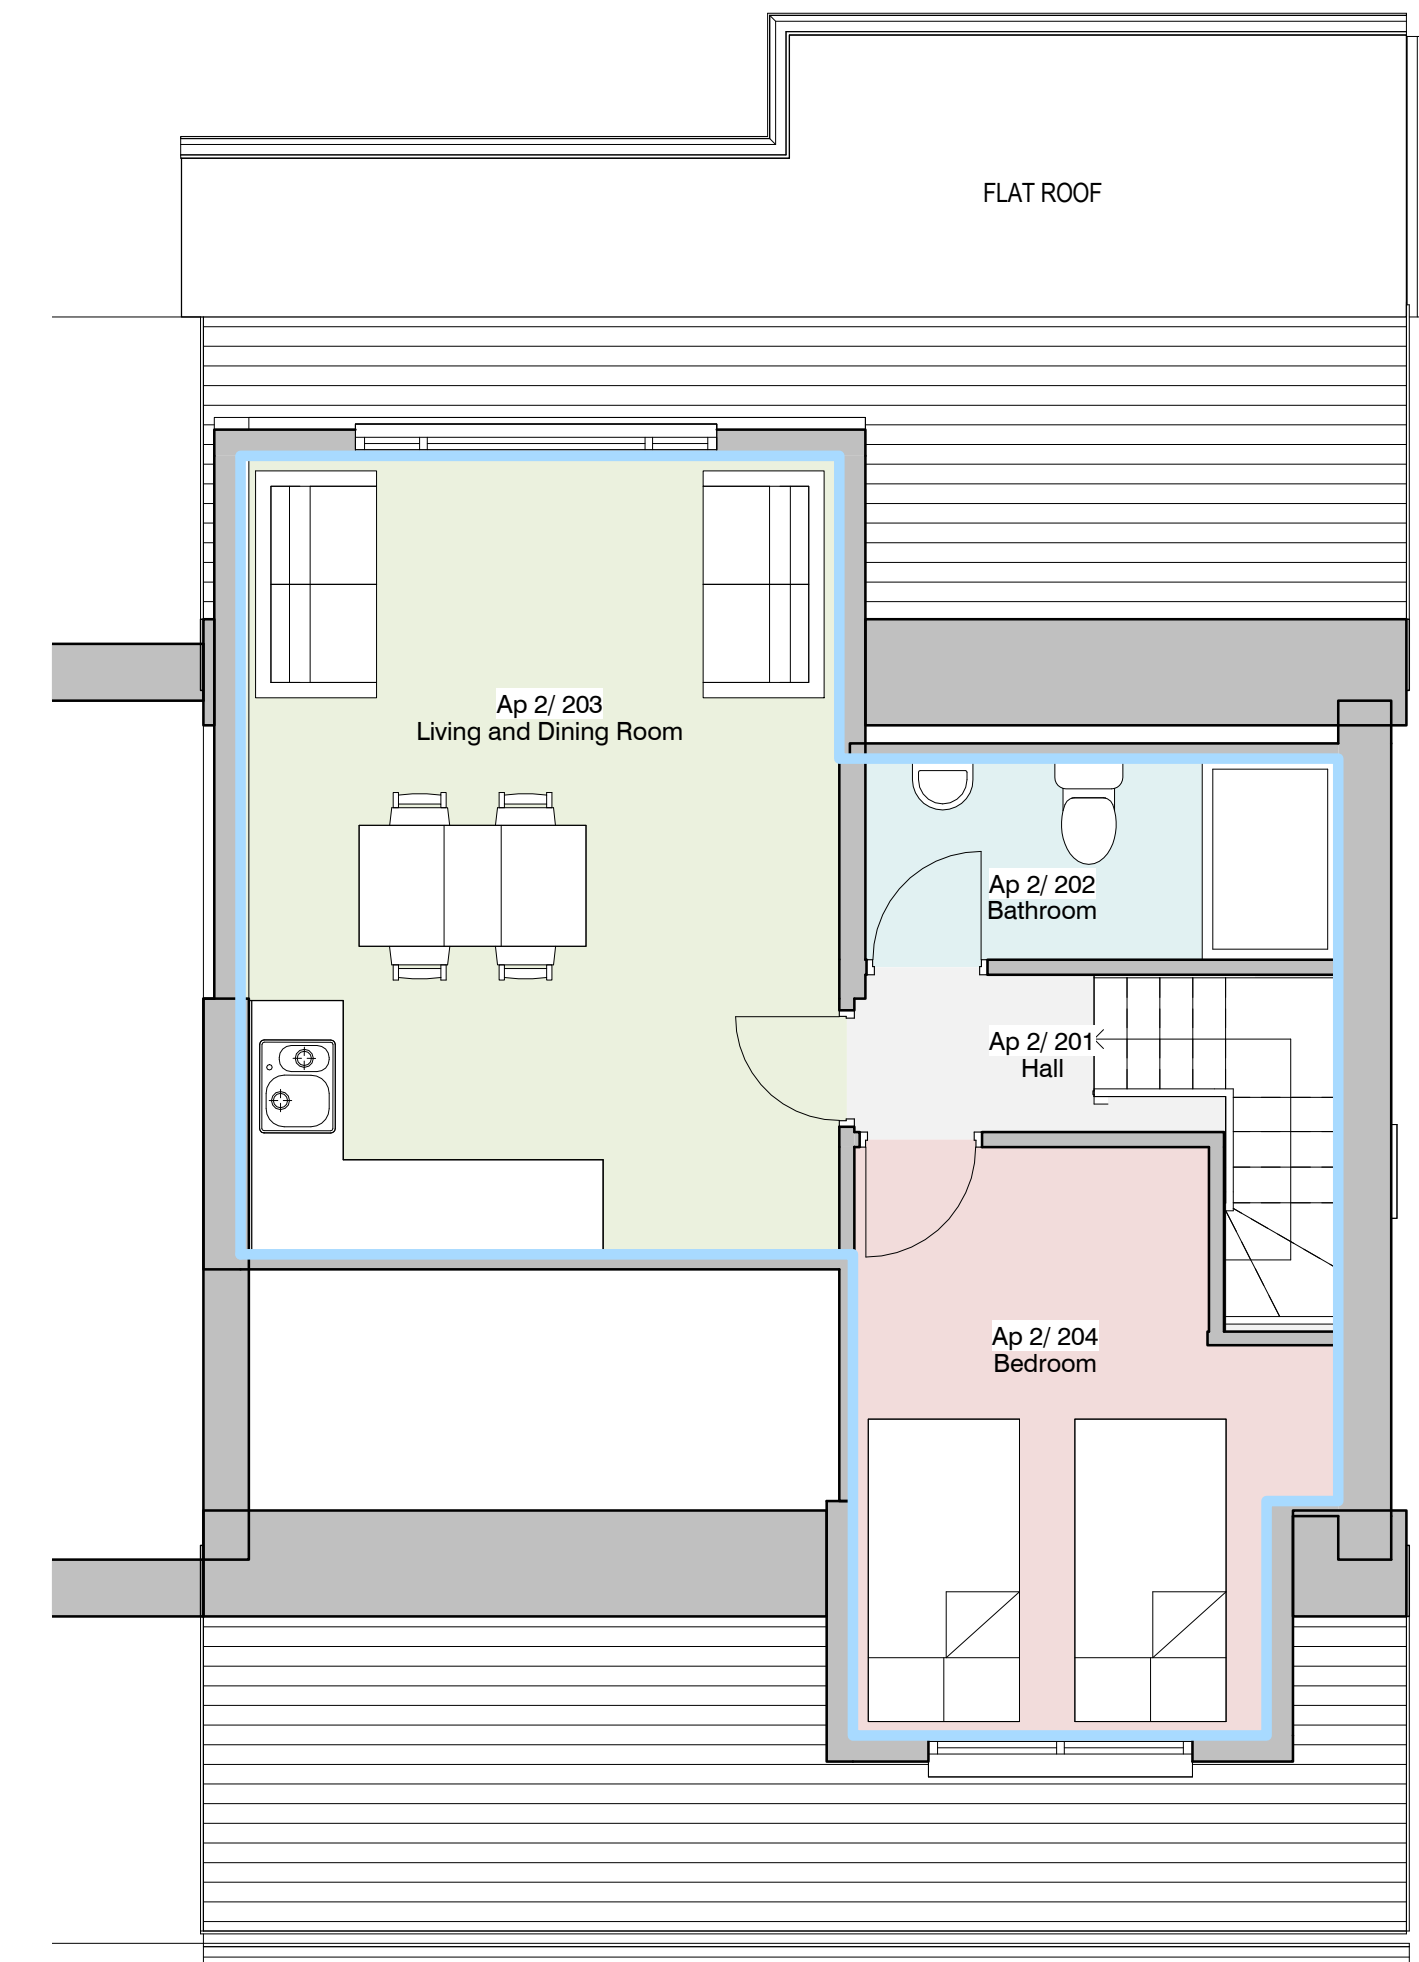

6 Level 2 - Proposed
1 : 50

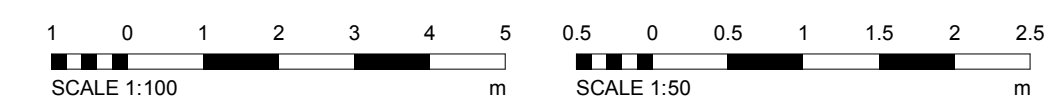

DEBTAL ARCHITECTURE

72 Bury New Road, Manchester, M5 0UL
office@debtalarchitecture.co.uk Tel: 0161 773 1820 www.debtalarchitecture.co.uk

CLIENT Broompark Management

PROJECT 23 Ainsdale Ave

TITLE Proposed Plans and Elevations

PROJECT NO. DA15071. 003.
DRAWN BY BUILDING REGS
DATE 23 JAN 2018
CHECKED BY TD

As indicated
© COPYRIGHT. ALL RIGHTS RESERVED. THIS DOCUMENT IS NOT TO BE REPRODUCED WITHOUT PERMISSION.
NO GUARANTEE IS MADE FOR THE ACCURACY OF THE INFORMATION CONTAINED HEREIN. THE INFORMATION IS FOR INFORMATION ONLY AND IS NOT TO BE USED FOR ANY OTHER PURPOSE. THE INFORMATION IS NOT TO BE USED FOR ANY OTHER PURPOSE. THE INFORMATION IS NOT TO BE USED FOR ANY OTHER PURPOSE.