




1 Front - Proposed
1 : 100




2 Left Side - Proposed
1 : 100




3 Rear - Proposed
1 : 100

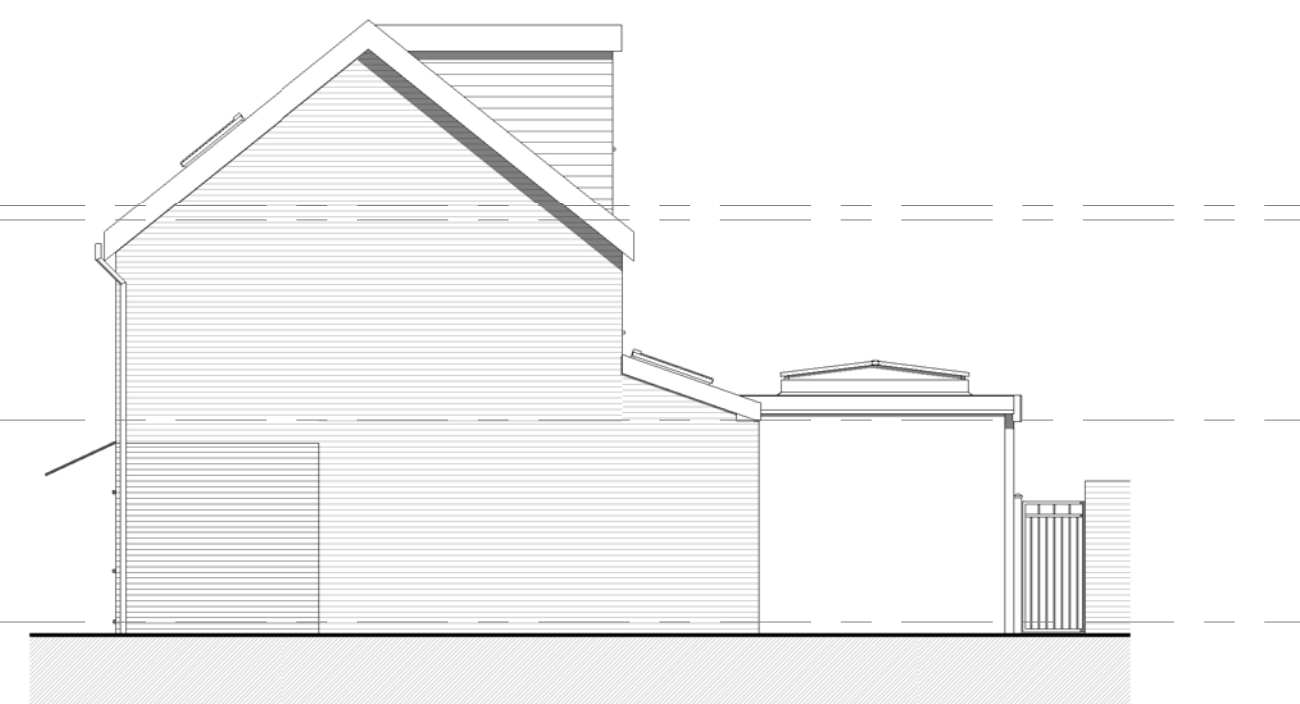

4 Right Side - Proposed
1 : 100

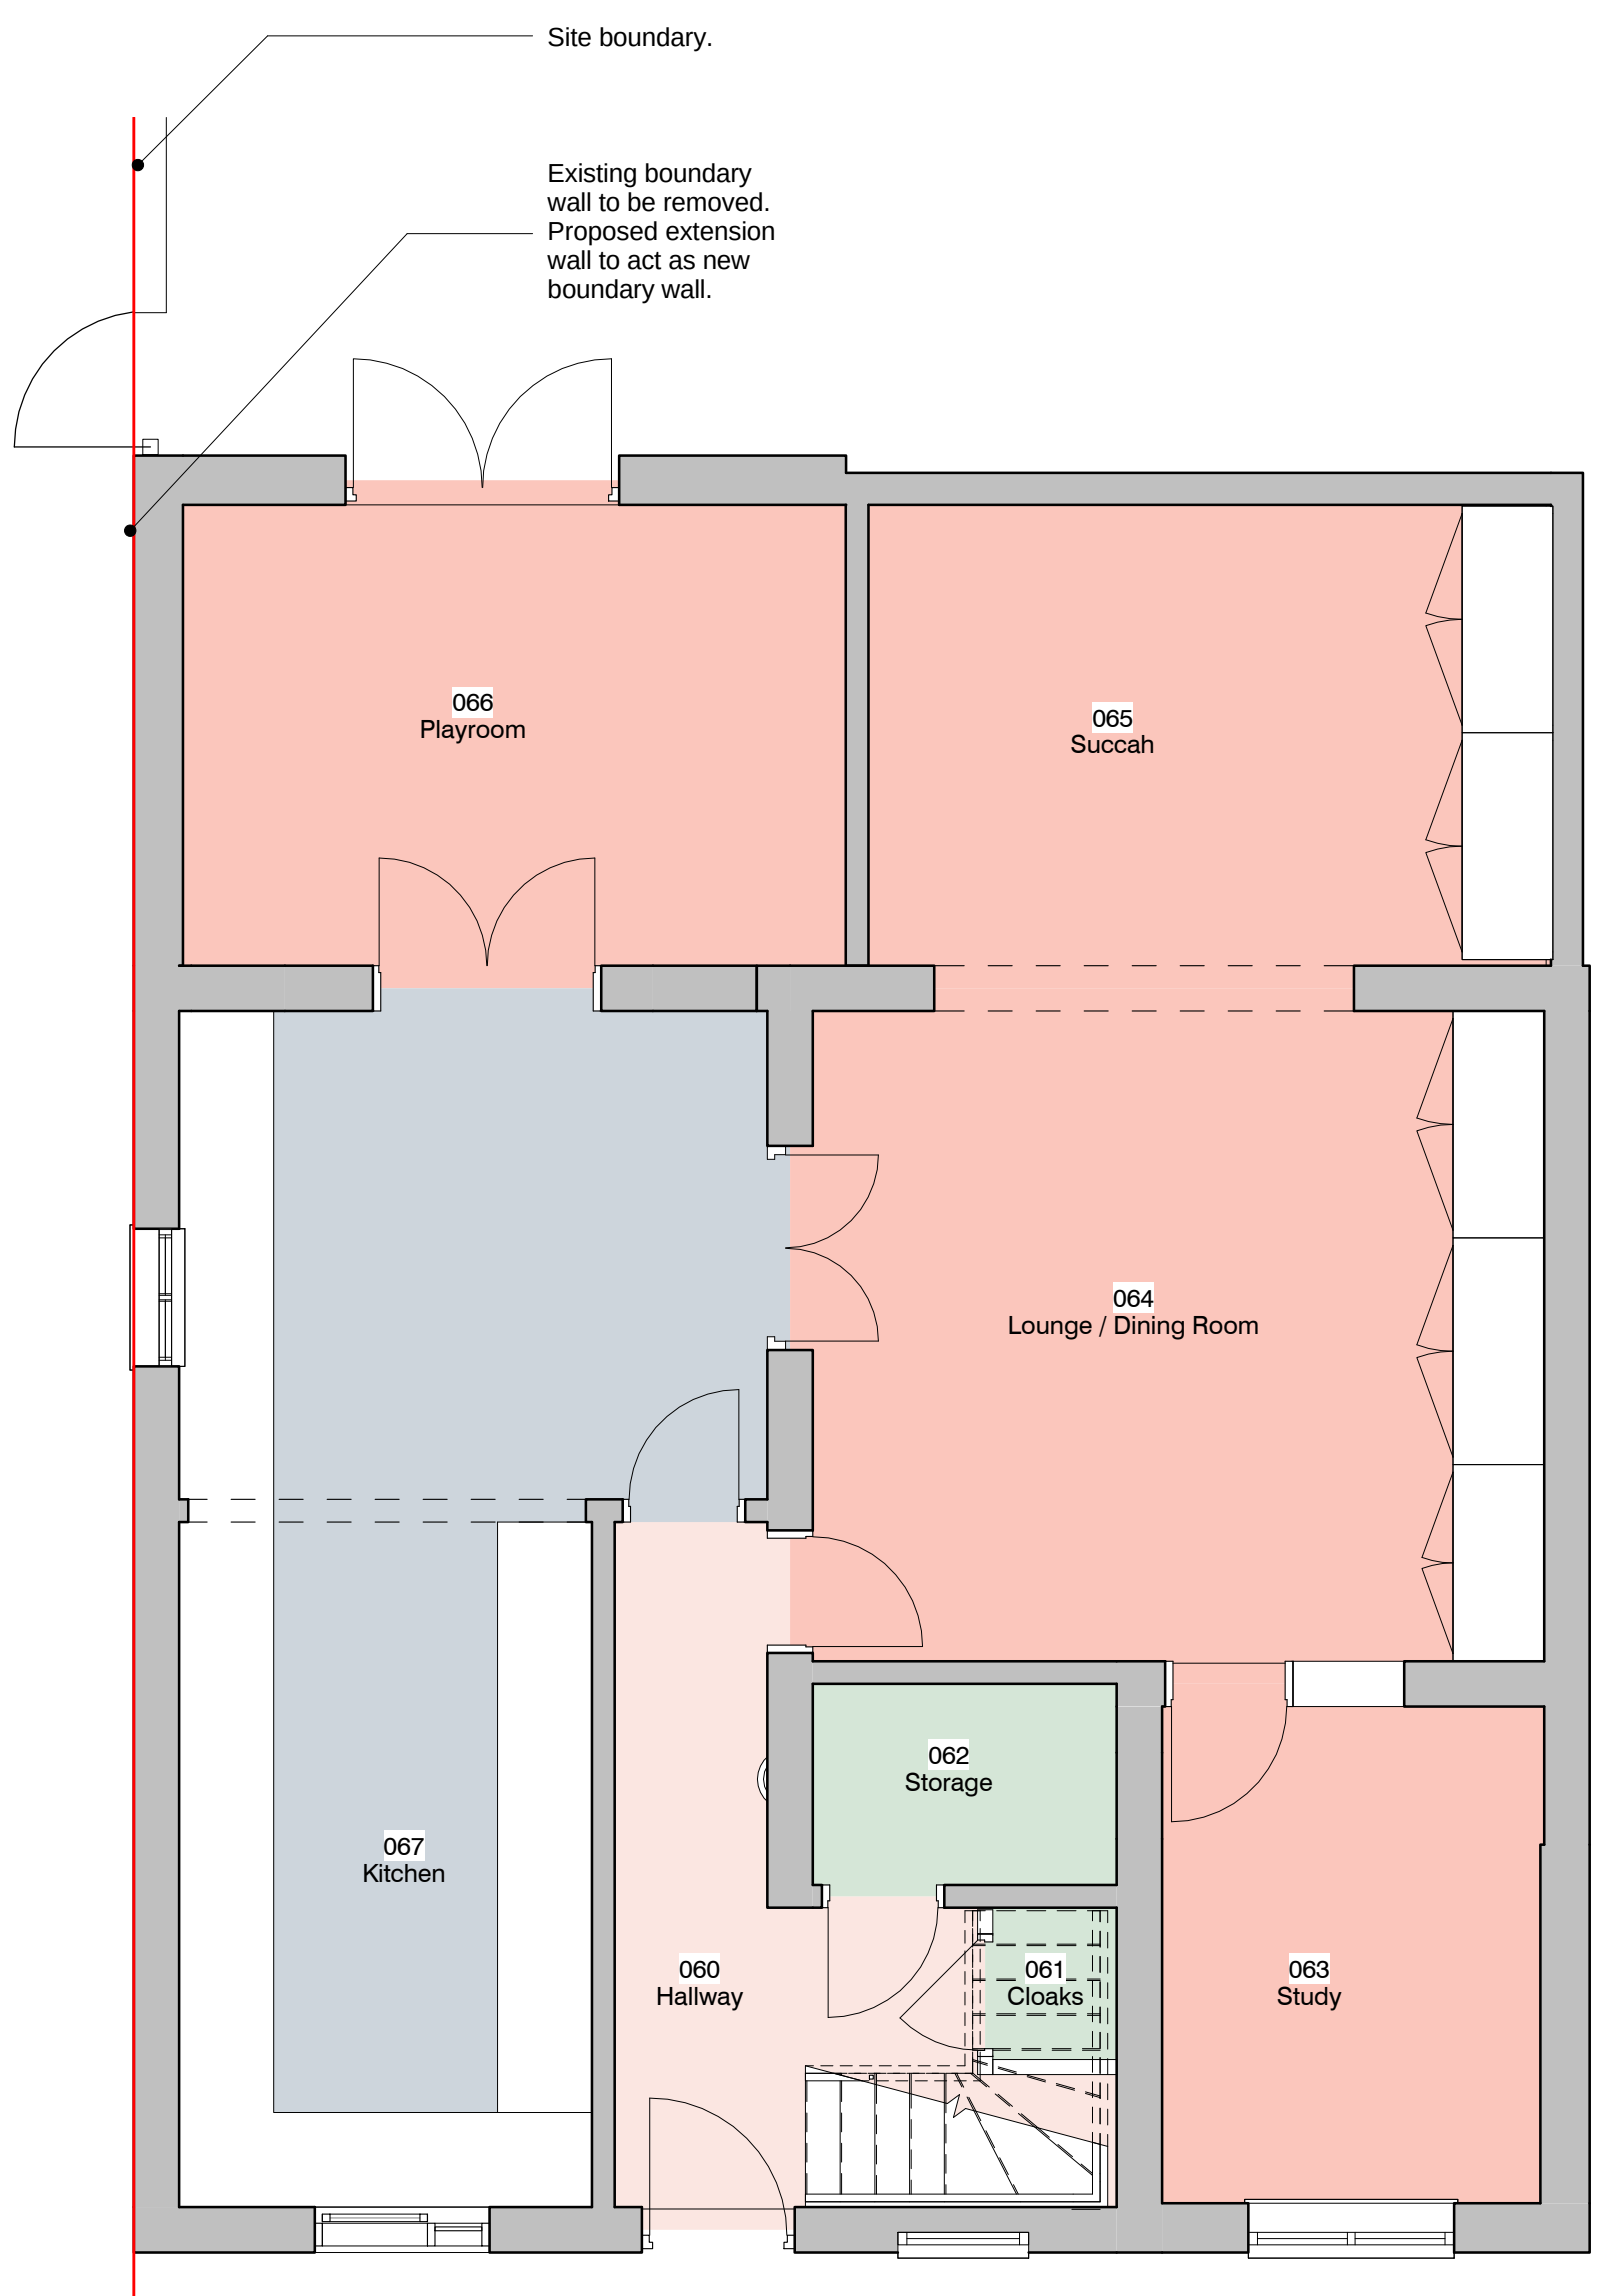

5 Level 0 - GA Proposed
1 : 50

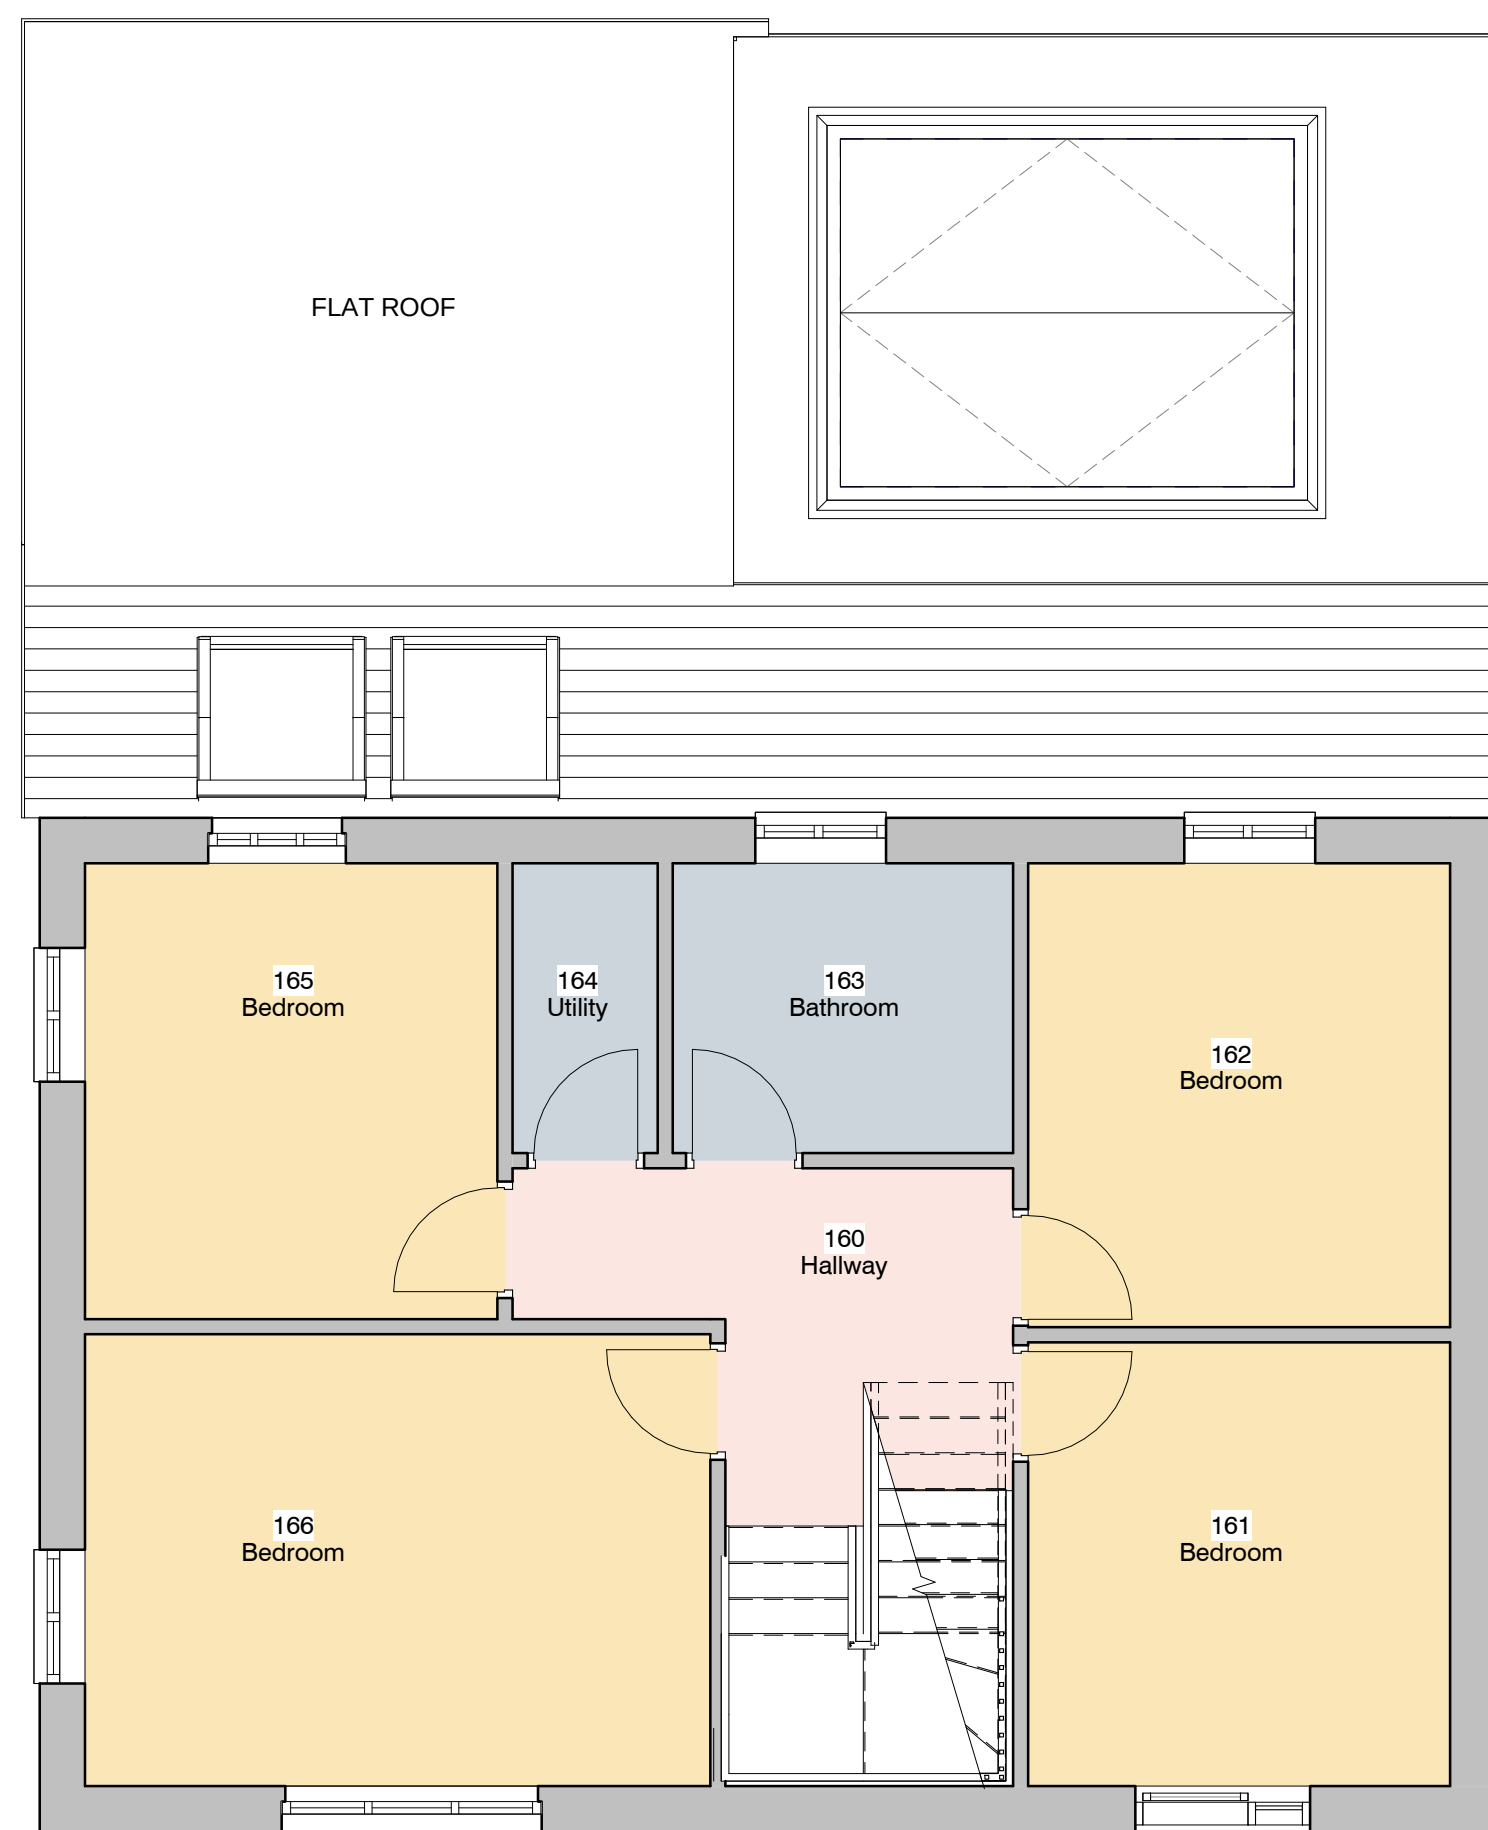

6 Level 1 - GA Proposed
1 : 50

0.5 0 0.5 1 1.5 2 2.5
SCALE 1:50 m

DEBTAL ARCHITECTURE		
72 Bury New Road, Manchester, M25 0JL office@debtalarchitecture.co.uk tel: 0161 773 1620 www.debtalarchitecture.co.uk		
CLIENT	Mr Koninski	
PROJECT	17 Carnarvon Street	
TITLE	Proposed GA Plans and Elevations	
PROJECT NO.	DA17029.1.	REV. 003.
DISCIPLINE	PLANNING	
SCALE 1:1	As indicated	DATE 31 AUG 2017
DESIGNED BY	ER	