


B

PROPOSED BI-FOLD DOORS & BALCONY/STEPS AT REAR - ELEVATION

- KITCHEN

PRIVACY
SCREENING

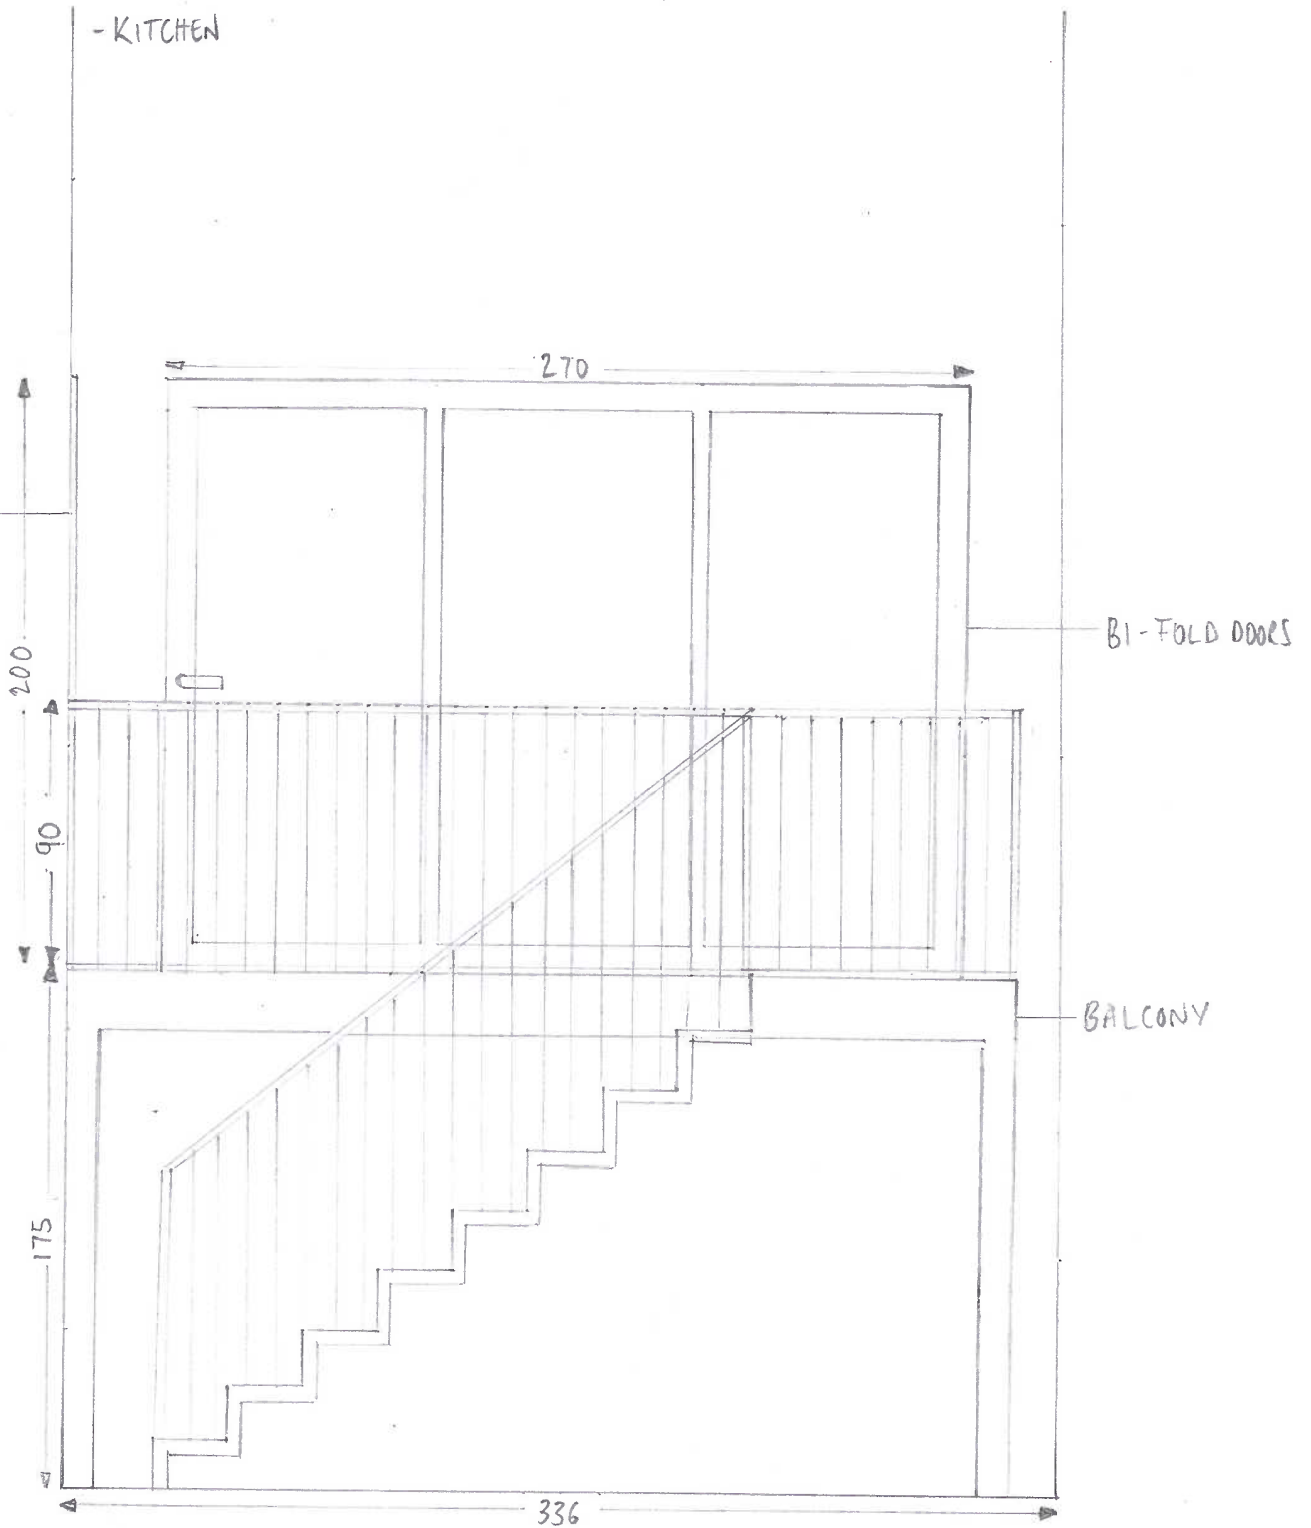


CM

SCALE = 1:25

B

PROPOSED BALCONY/STEPS AT REAR - SIDE ELEVATION

KITCHEN WALL

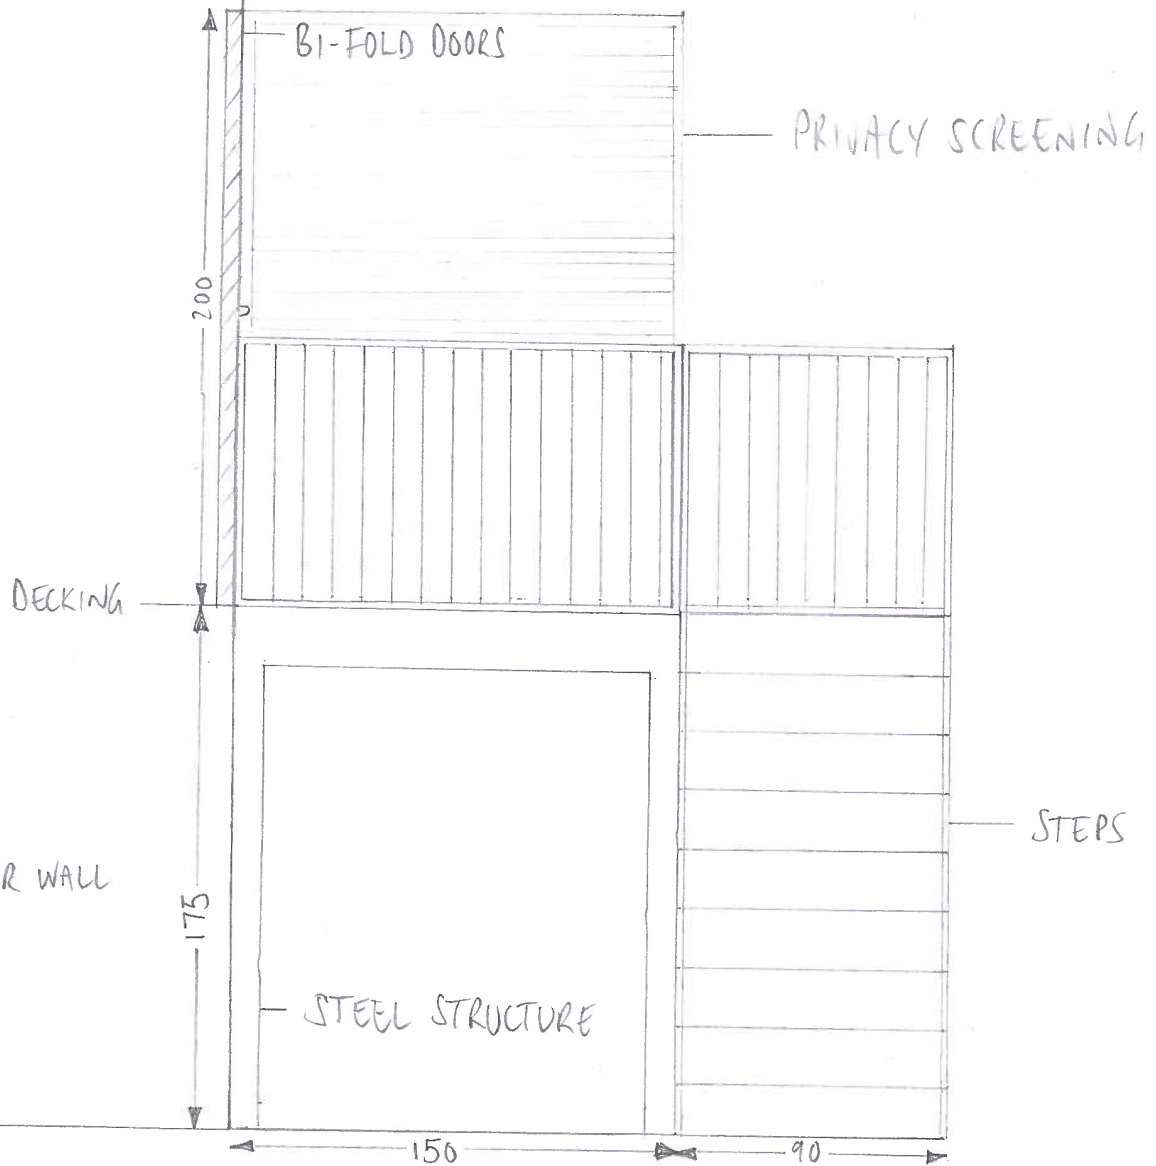


CELLAR WALL

CM

SCALE 1:25

B

PROPOSED BALCONY & STEPS AT REAR - PLAN
- KITCHEN

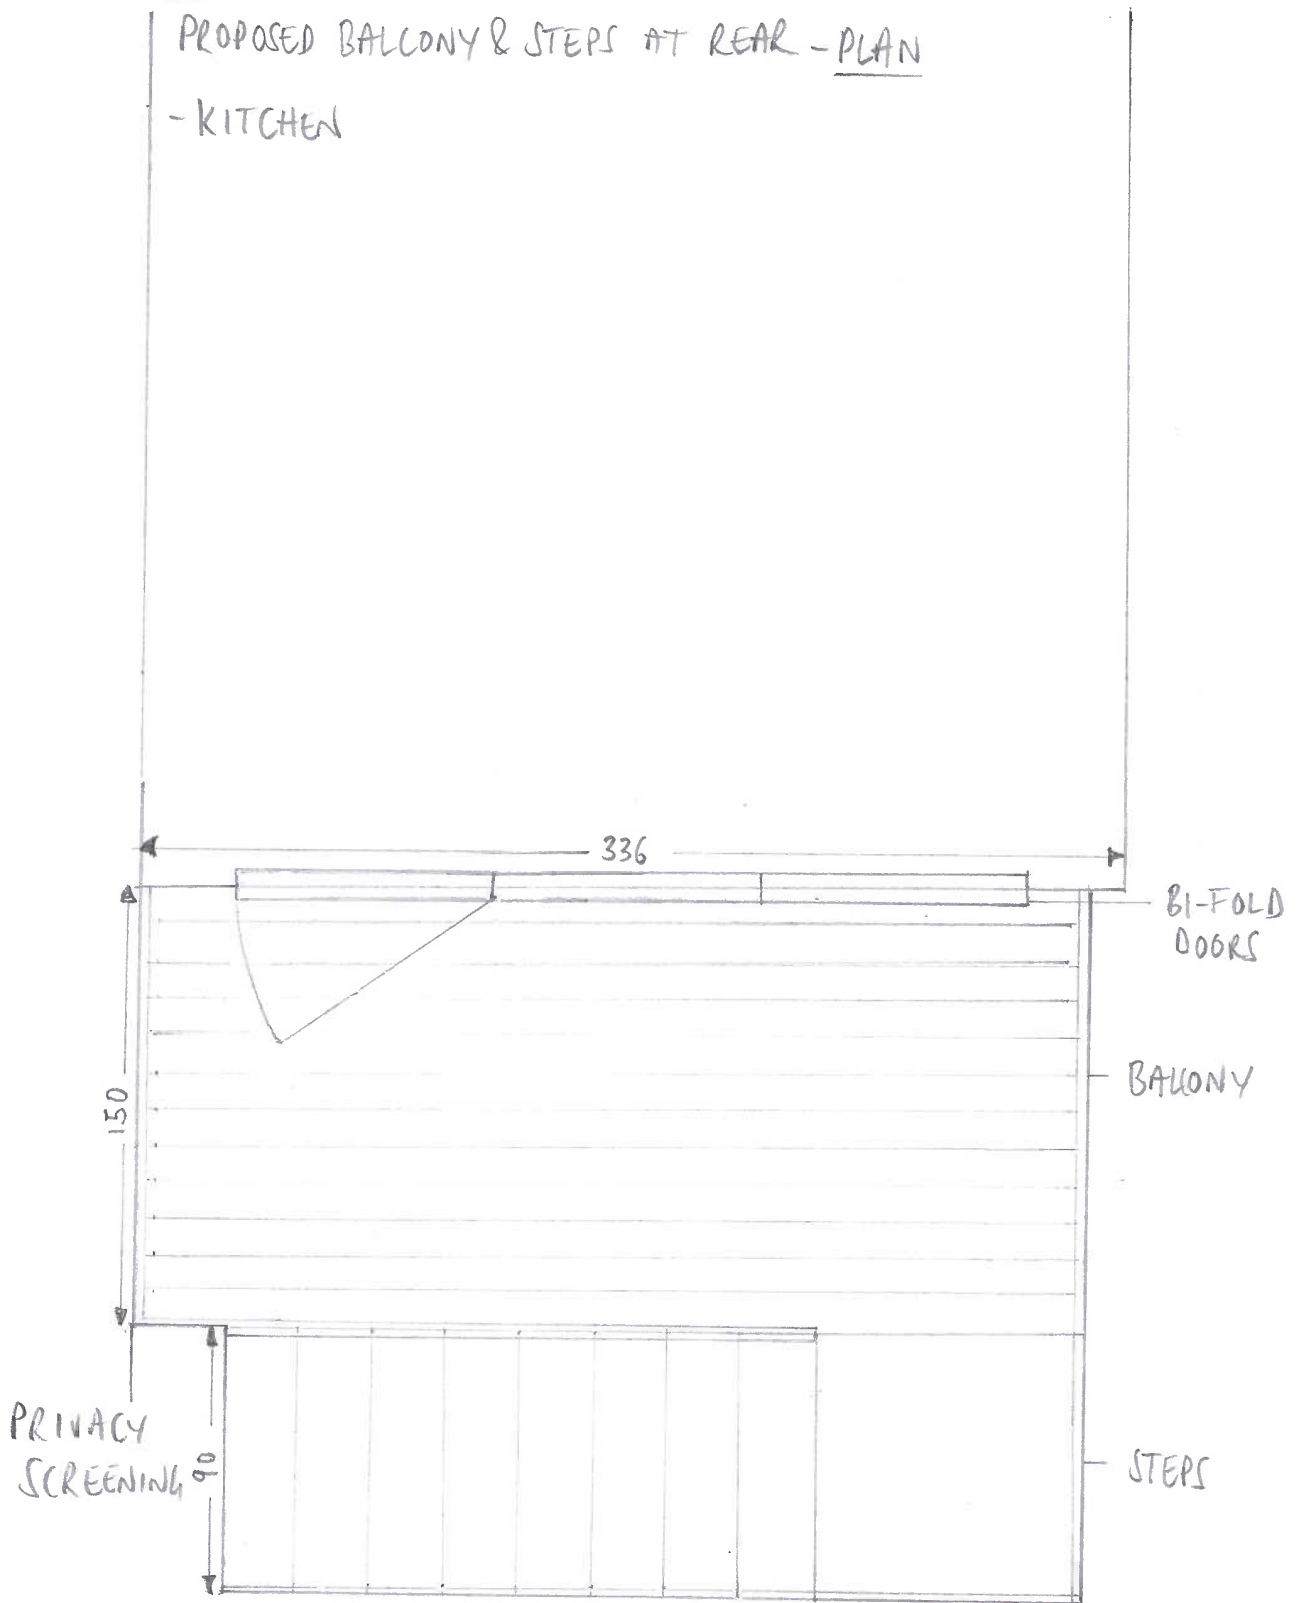

CM
SCALE 1:25