




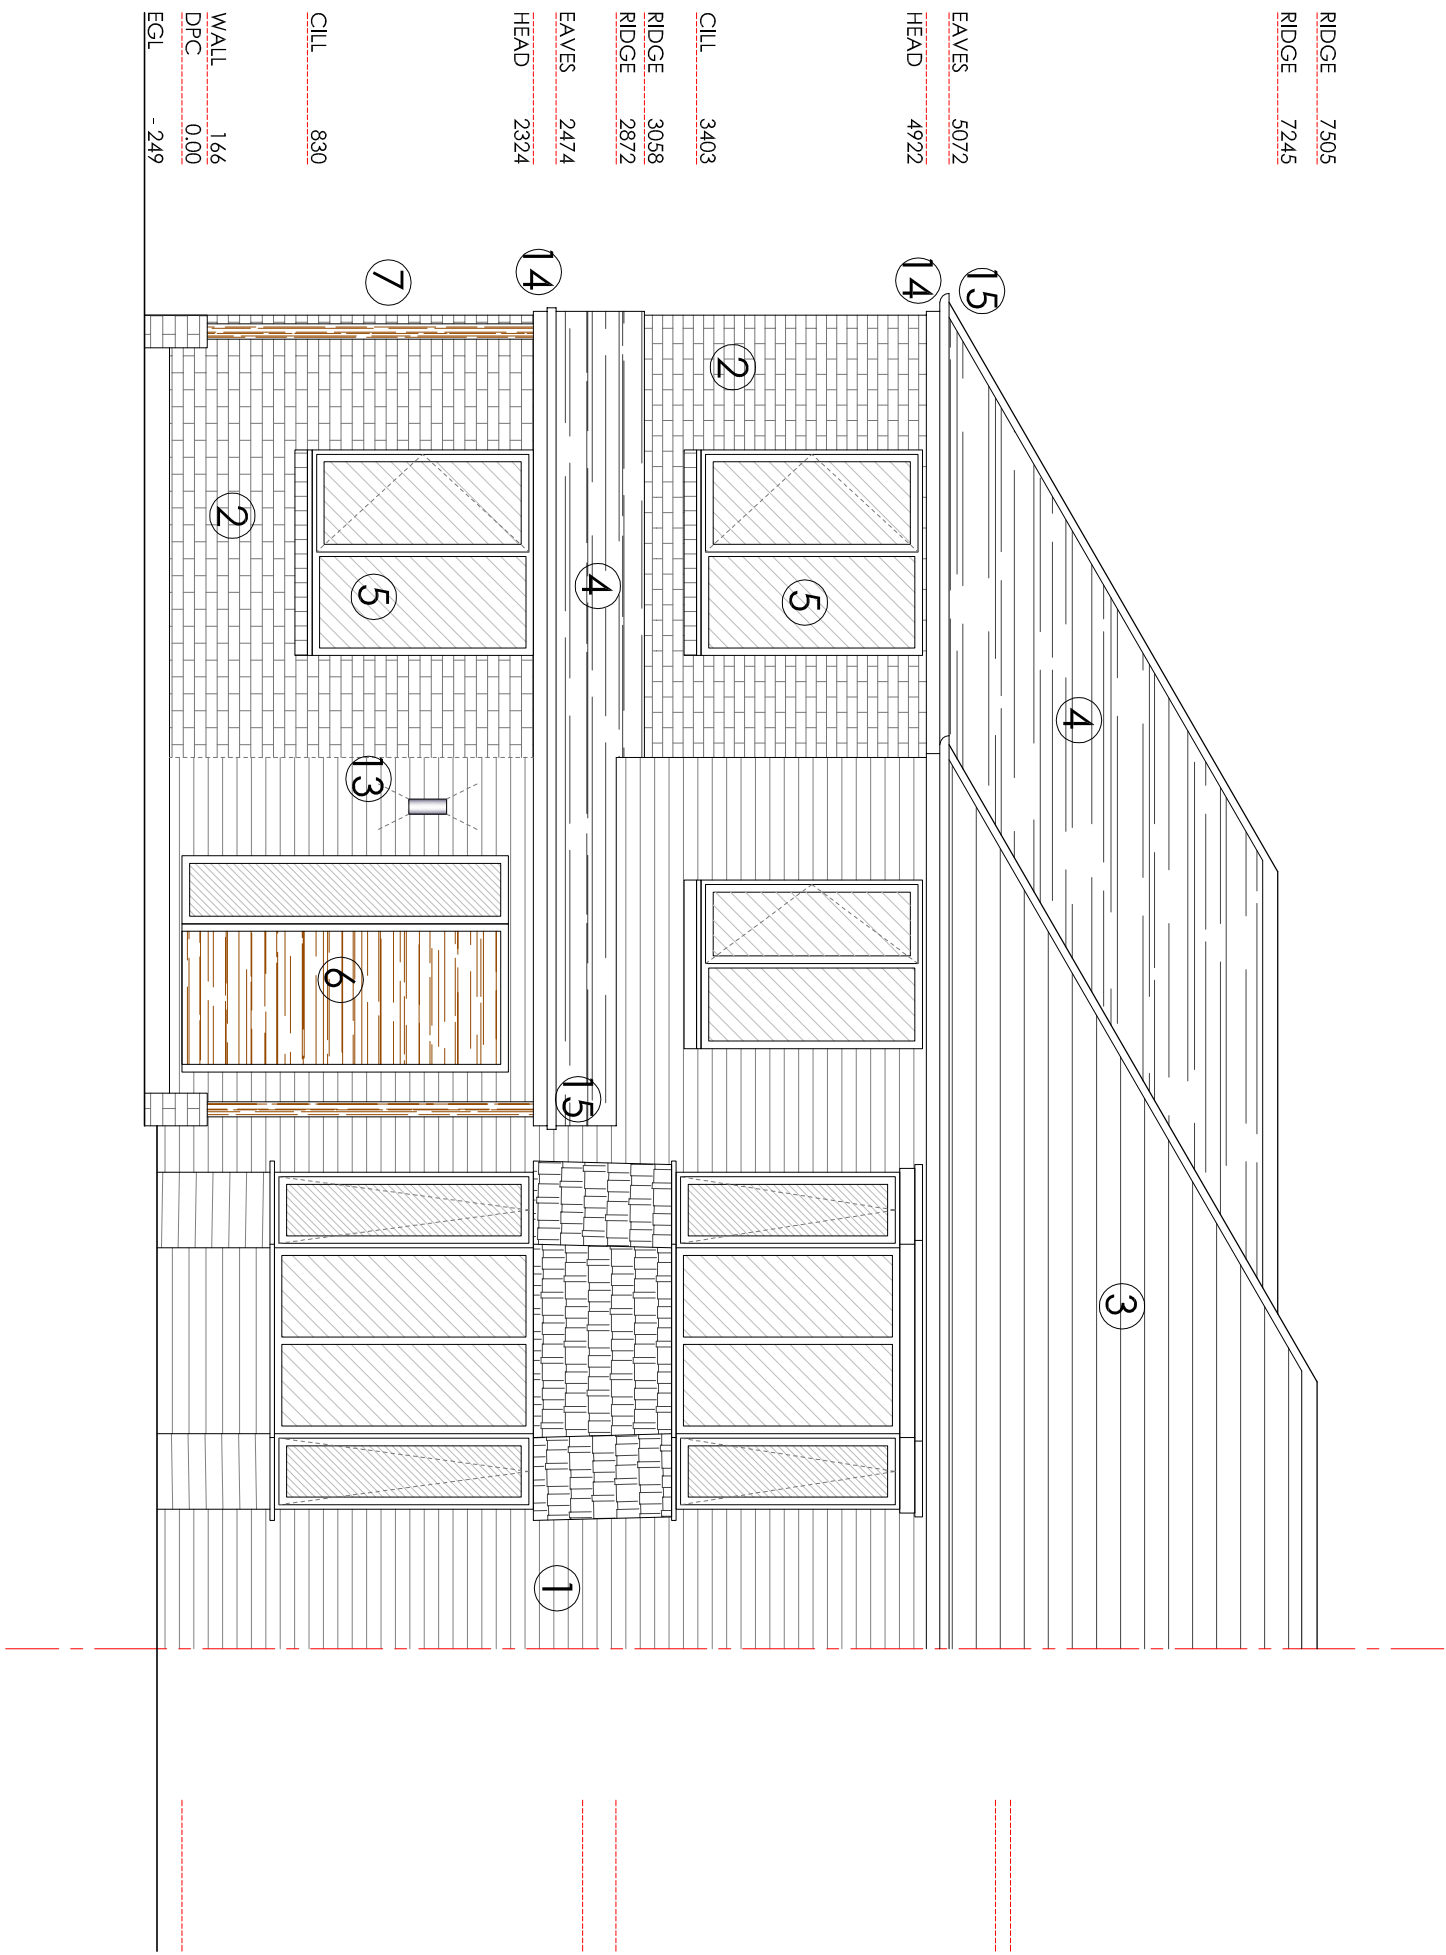


front elevation

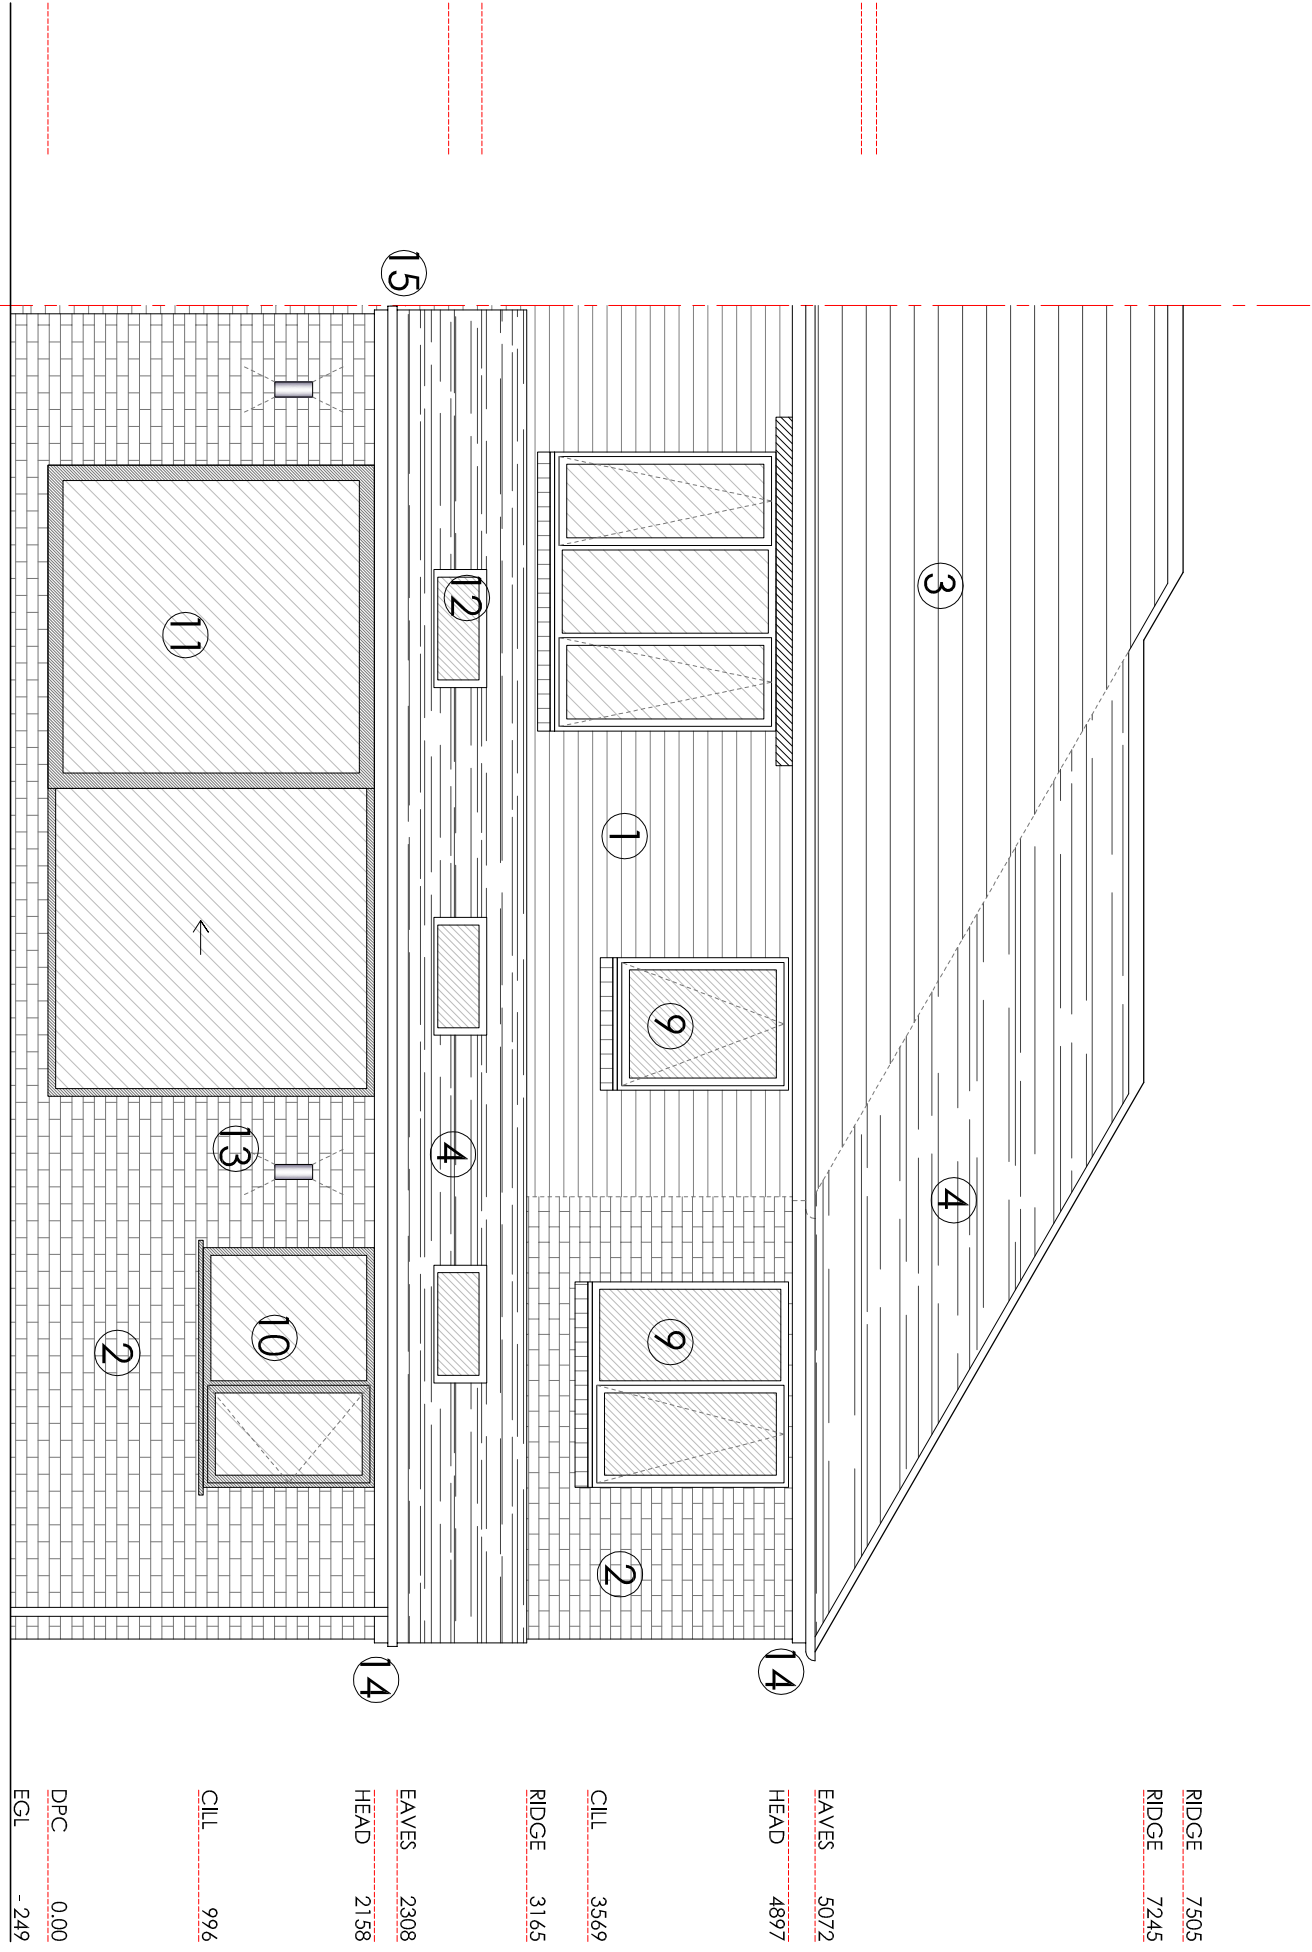

rear elevation

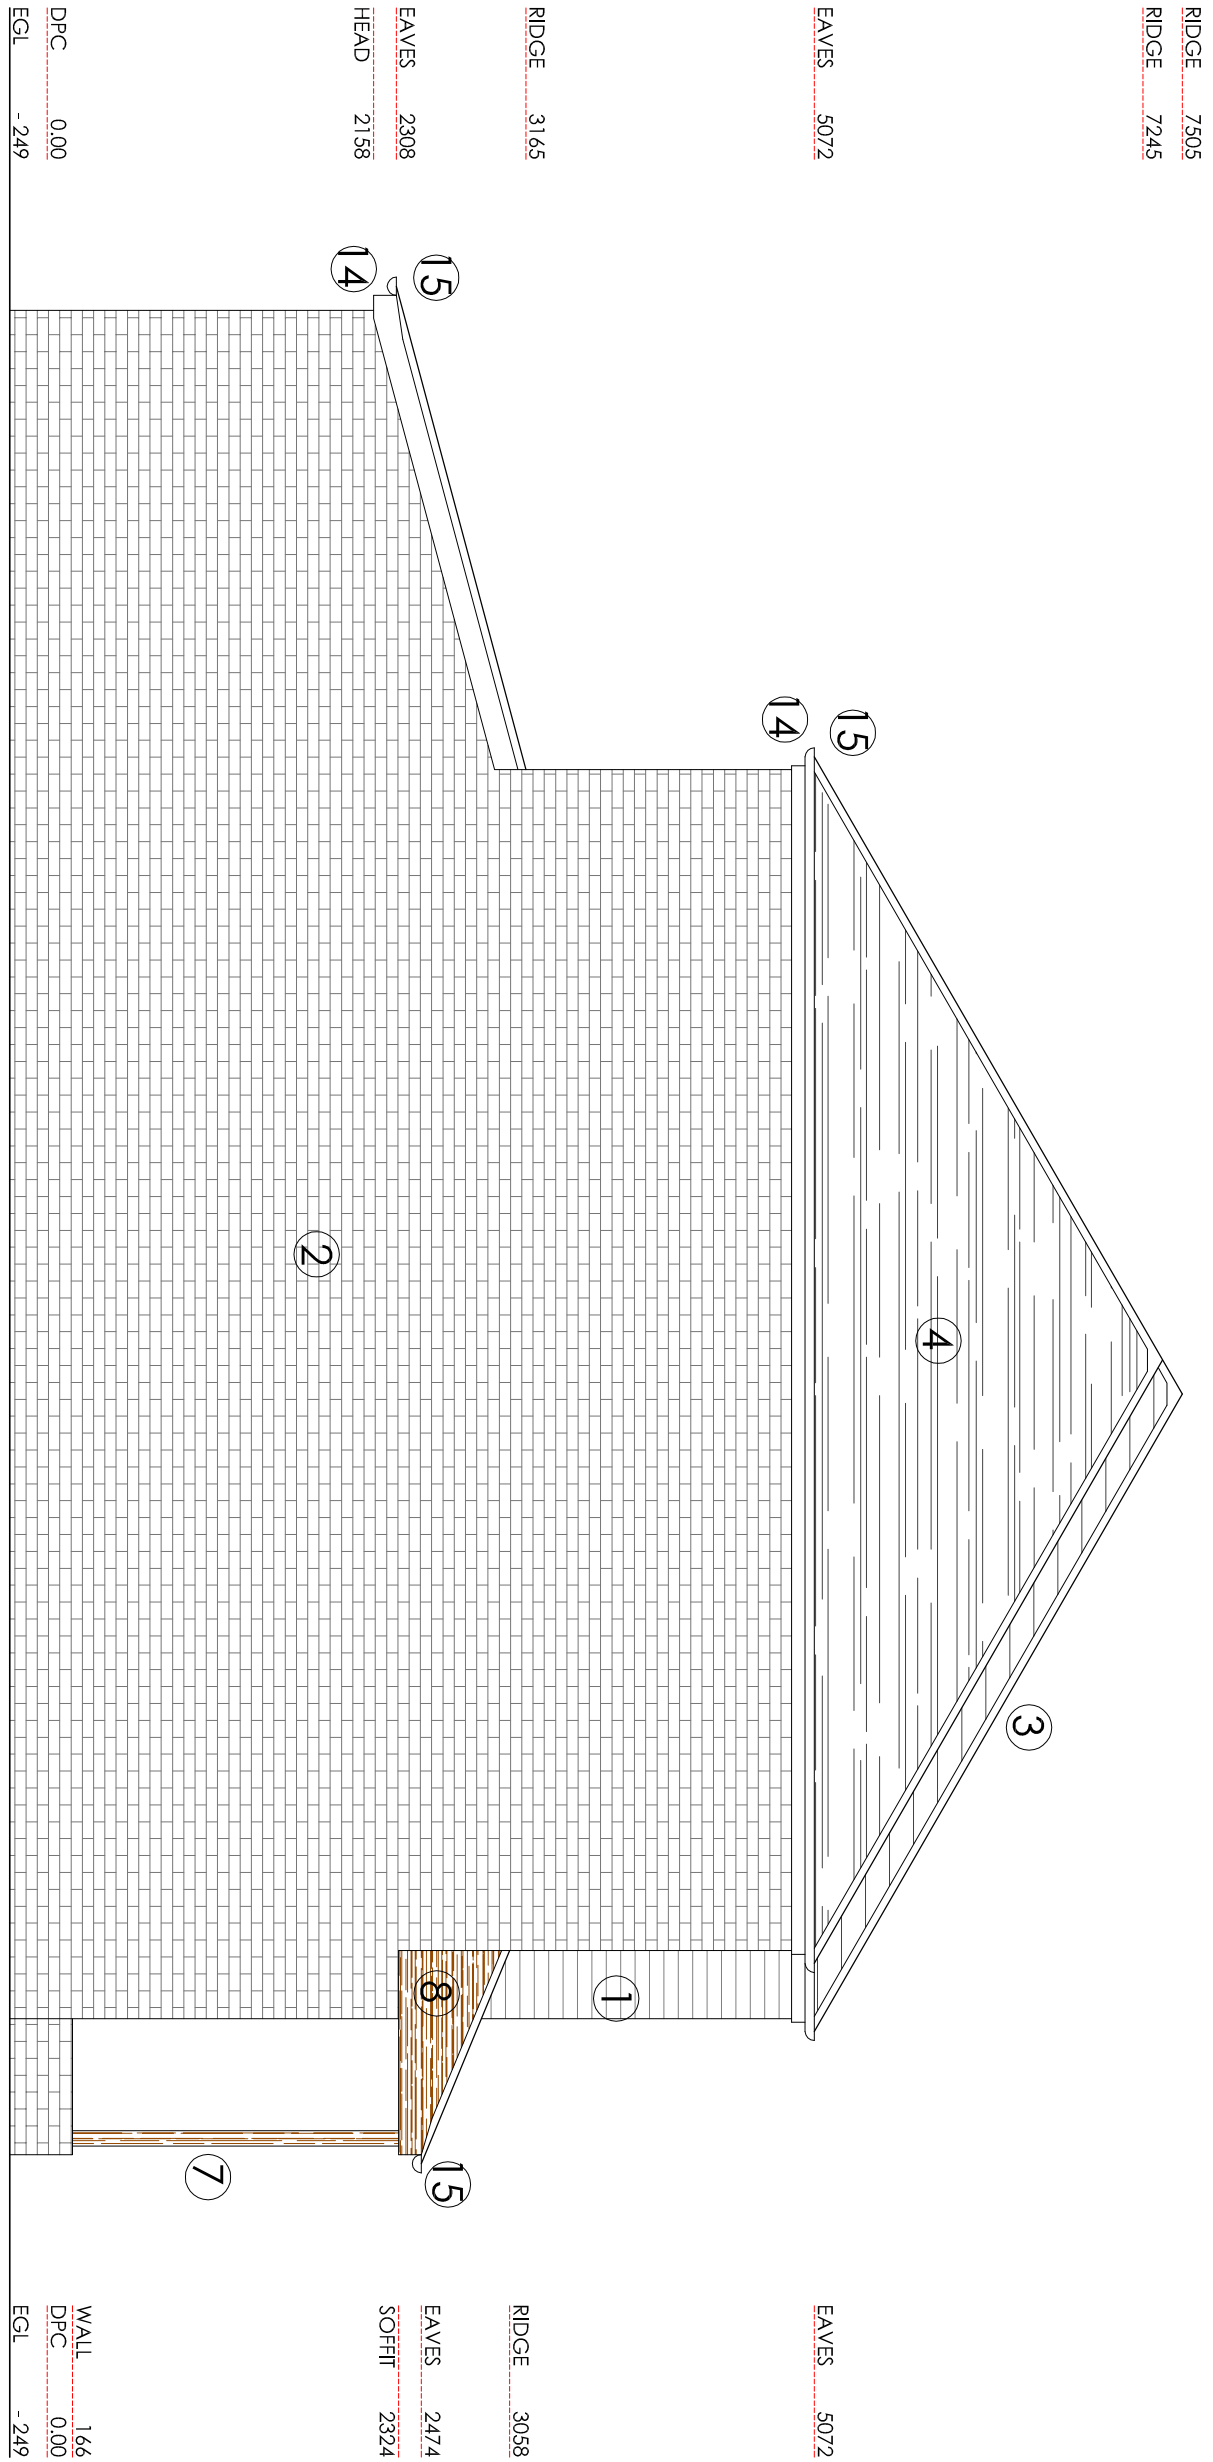

side elevation

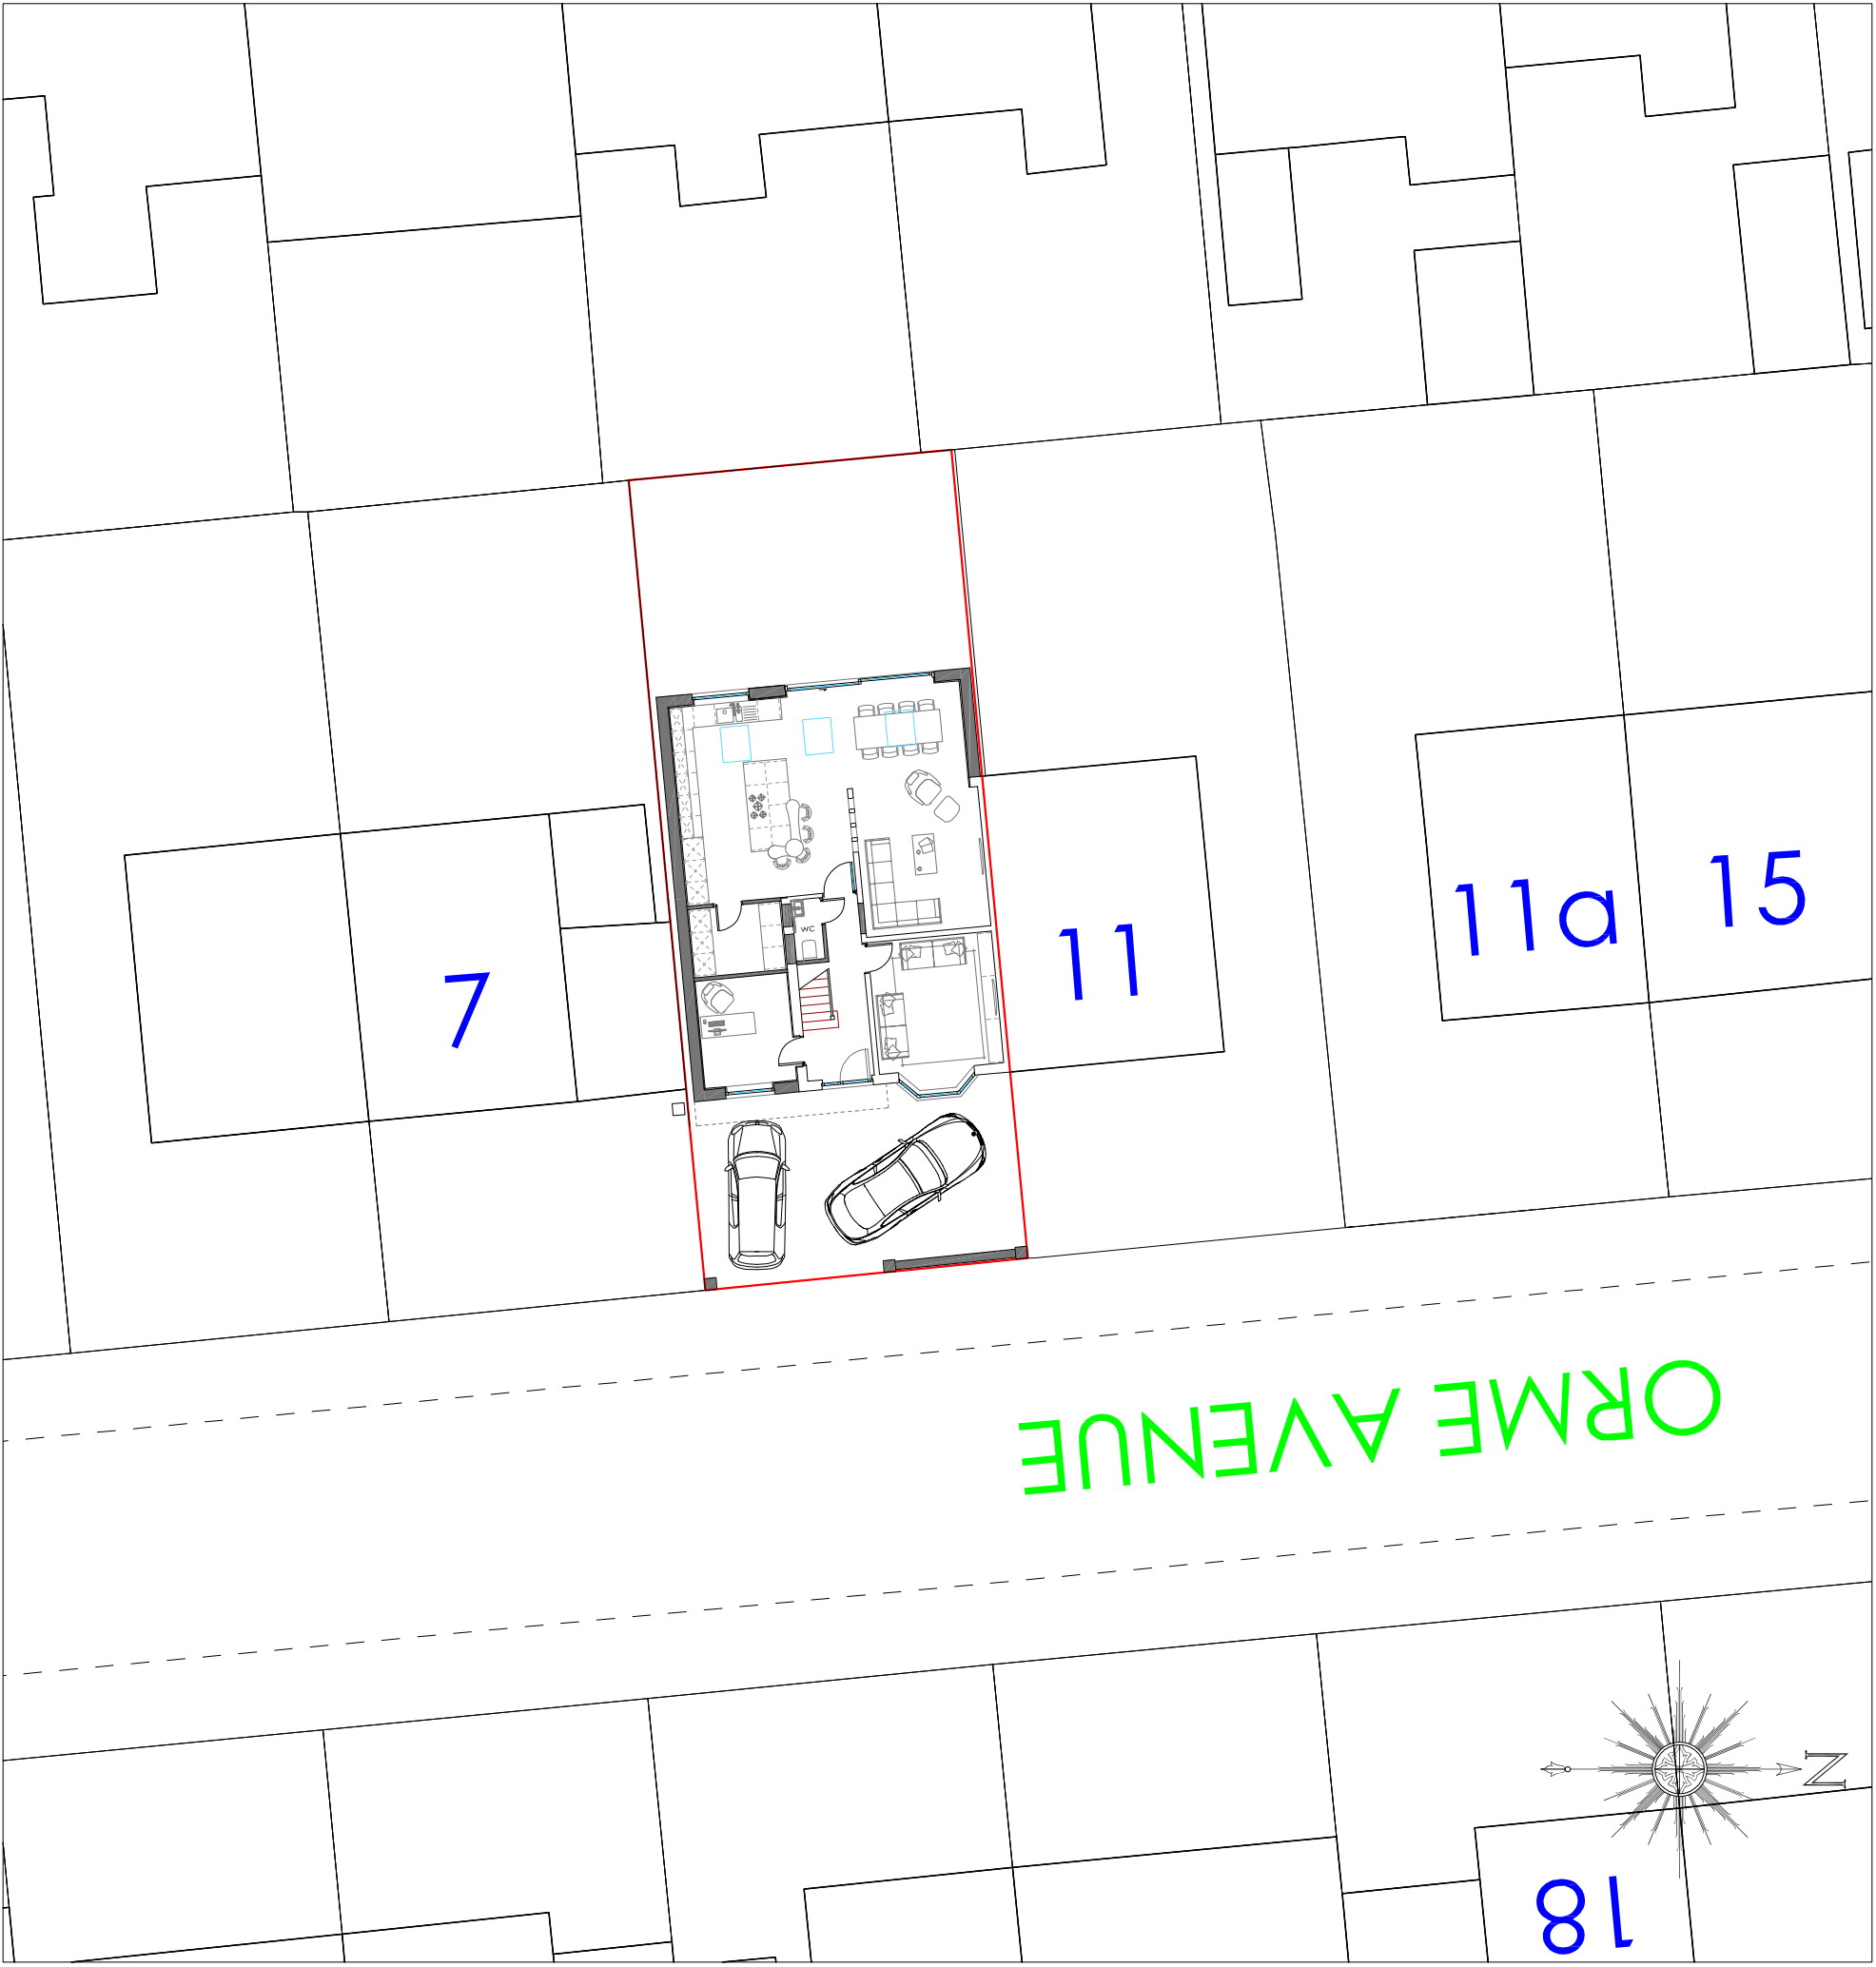

proposed site plan @ 1 : 200

- 1 existing facing brick
- 2 new facing brick
- 3 grey slate roof tile
- 4 motorley bikedole roof tile
- 5 white upvc windows
- 6 timber composite door
- 7 timber canopy supports
- 8 timber cladding
- 9 satin glazed window
- 10 grey upvc window
- 11 grey sliding doors
- 12 velux roof lights
- 13 up/down wall lights
- 14 black upvc fascias
- 15 black upvc mugs