


8002 831 7 -
- 2 FEB 2018

RECEIVED
Urban Vision Partnership Ltd
18 JAN 2018

- 2 FEB 2018

A3 Format @ 1:100 scale

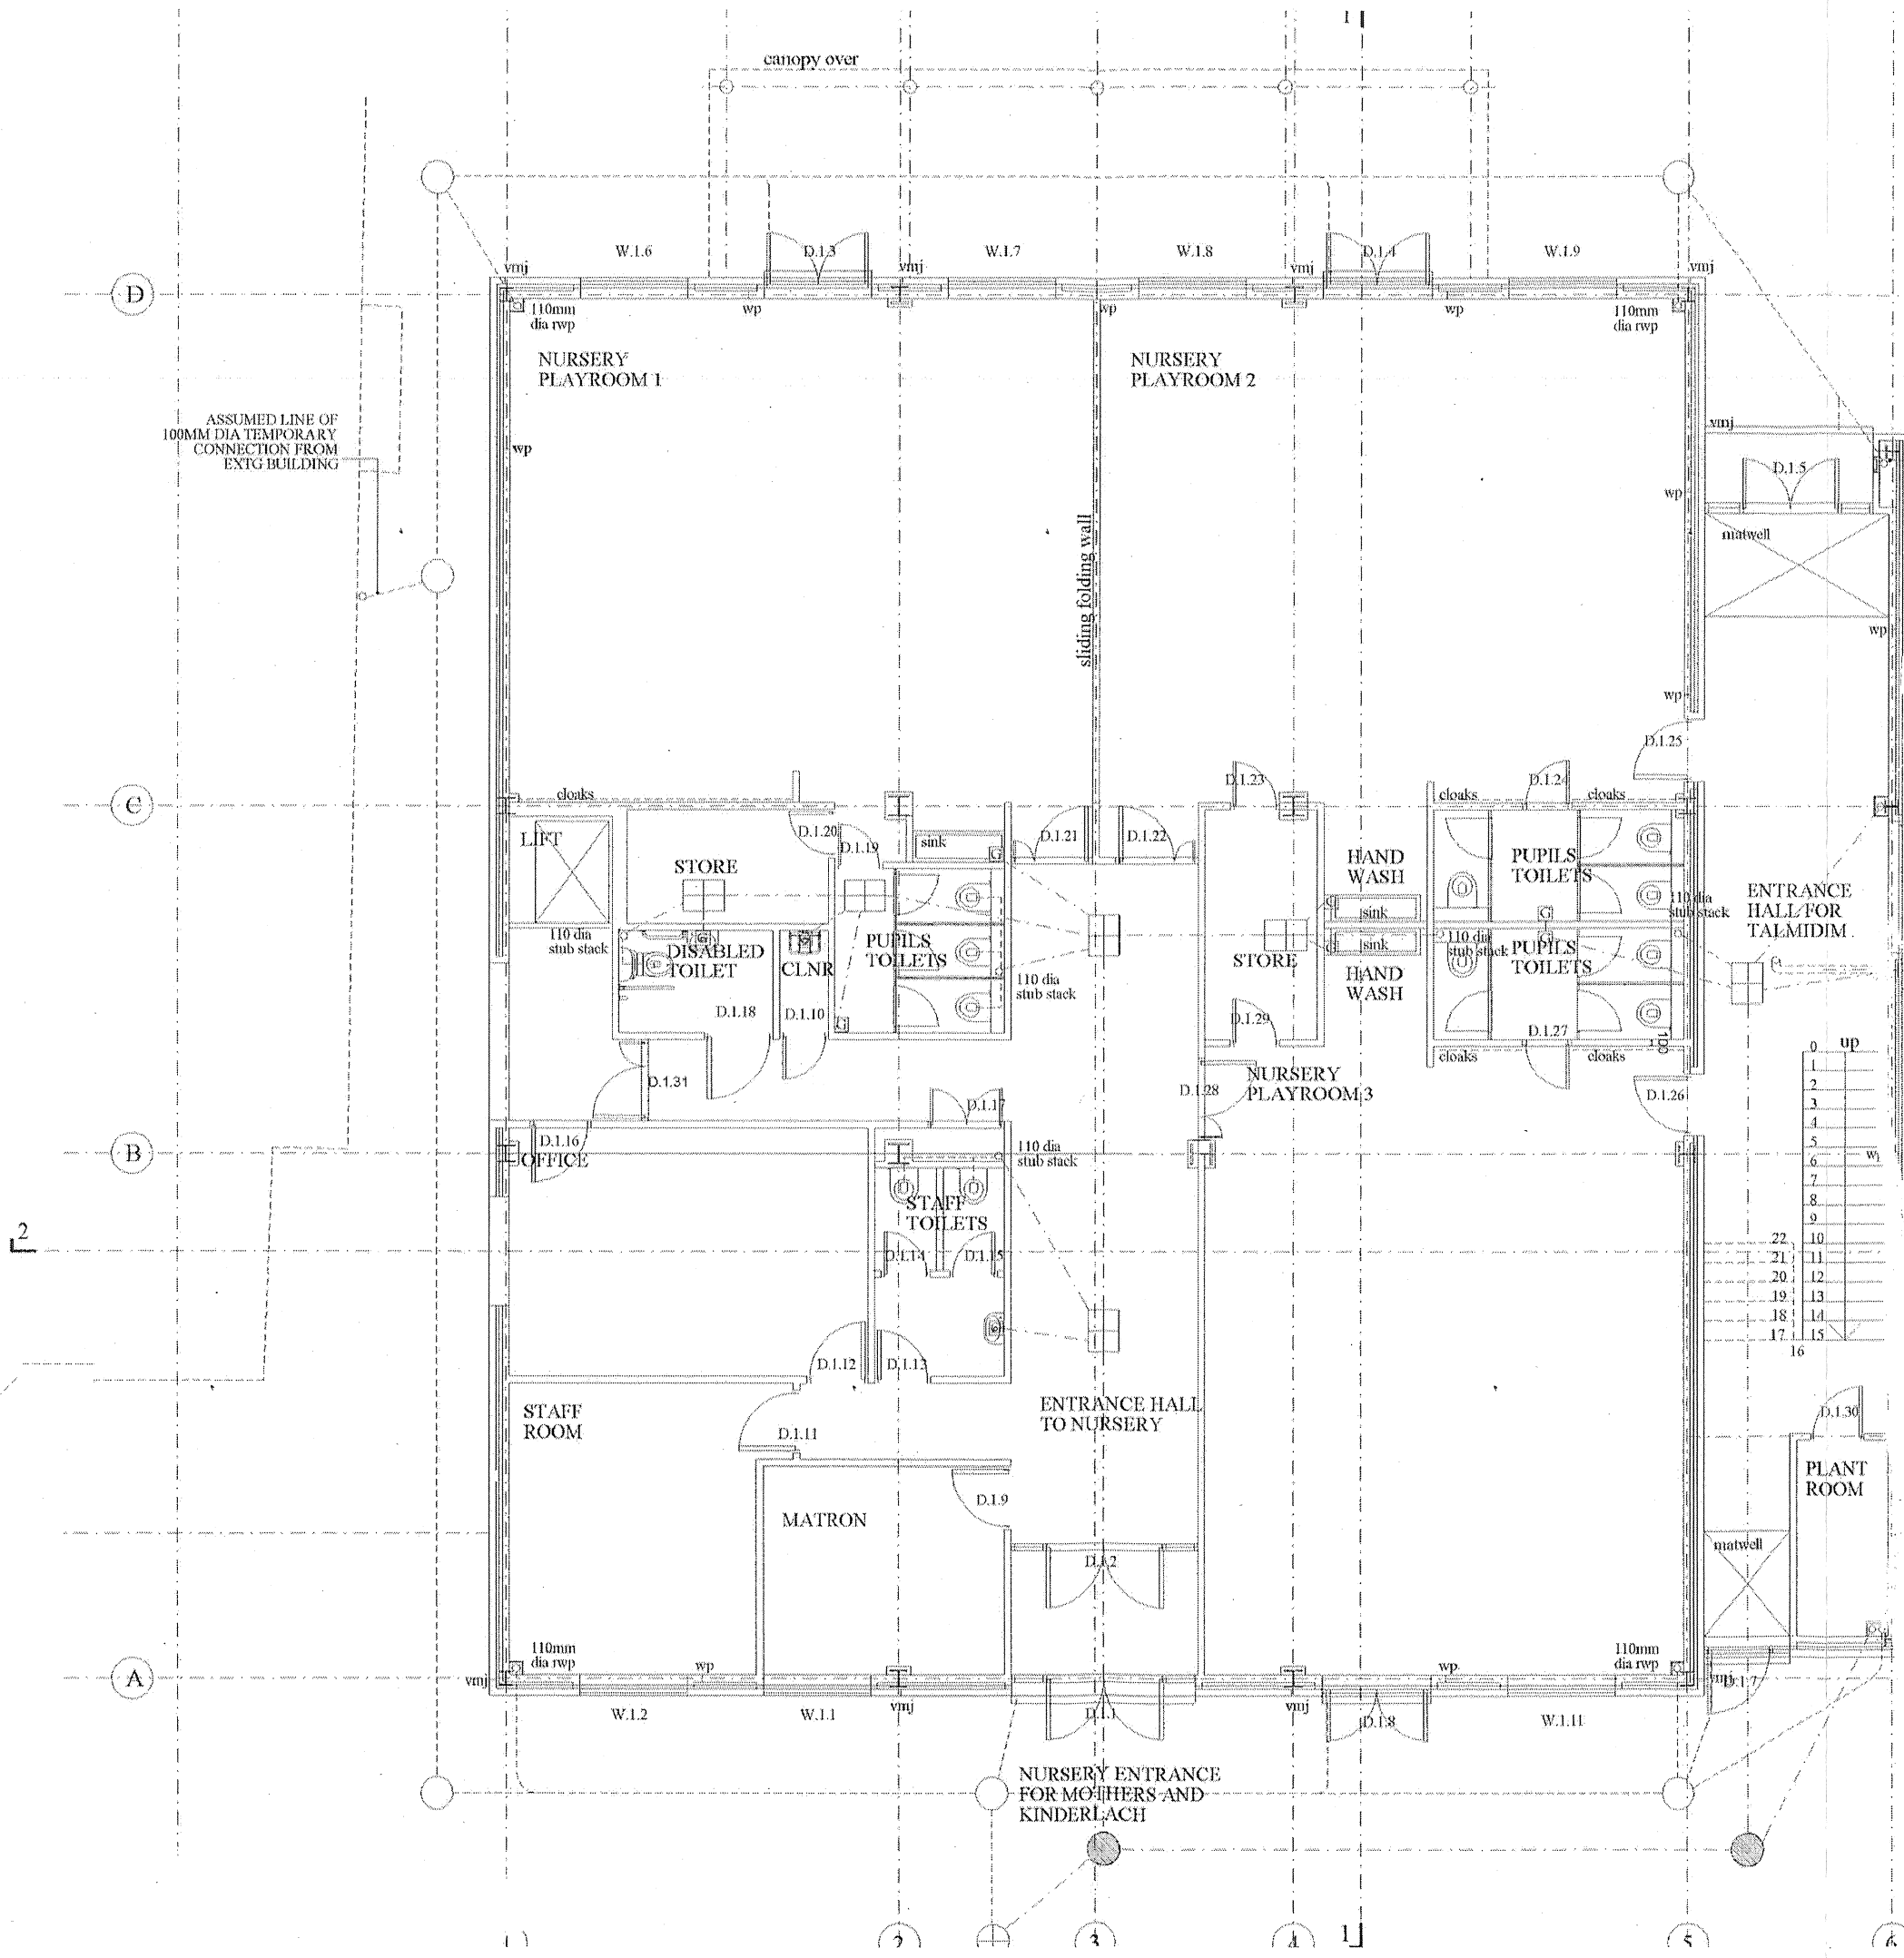

Revision	Date	Description
1.		Contractor is responsible for all setting out and must check dimensions on site before work is put in hand.
2.		Written dimensions only to be taken. This drawing must not be scaled.
3.		Architect to be immediately notified of suspected omissions or discrepancies.

Client
Talmud Torah Chinuch Neorim, Salford
11 Wellington Street, Salford M7 4AU

Project
Proposed Rebuilding of School Premises

Drawing Title
Extent of building completed prior to construction of Phase 2 - Level 01 Plan

Scale	Date	Drawing Number	Revision
1:100	Jan '18	M2273	51

BERNARD JOSEPH ASSOCIATES LTD
Architects and Educational Building Consultants
PO Box 383 Salford M8 2DN
Telephone (0161) 792 7652 Facsimile (0161) 792 7652
Email architect.joseph@btconnect.com