




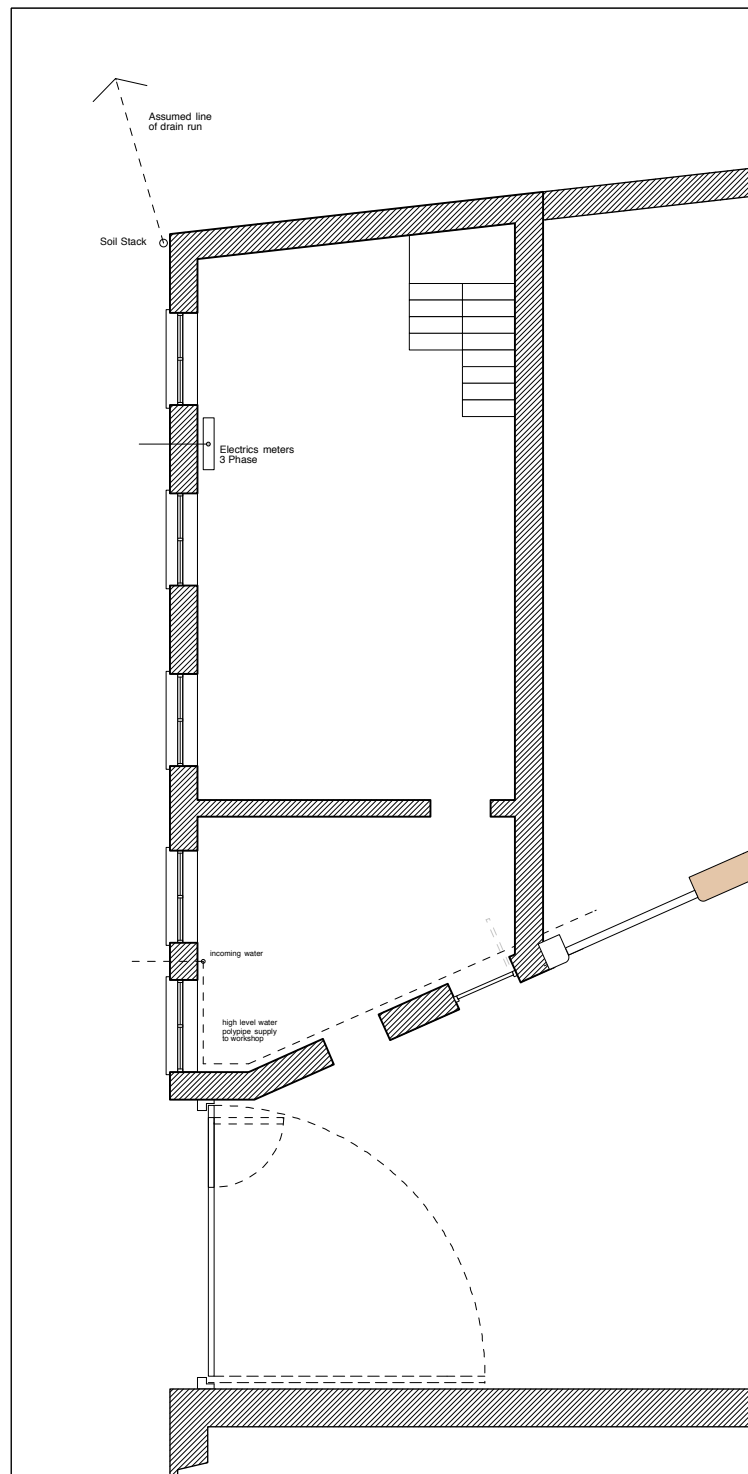


GROUND FLOOR

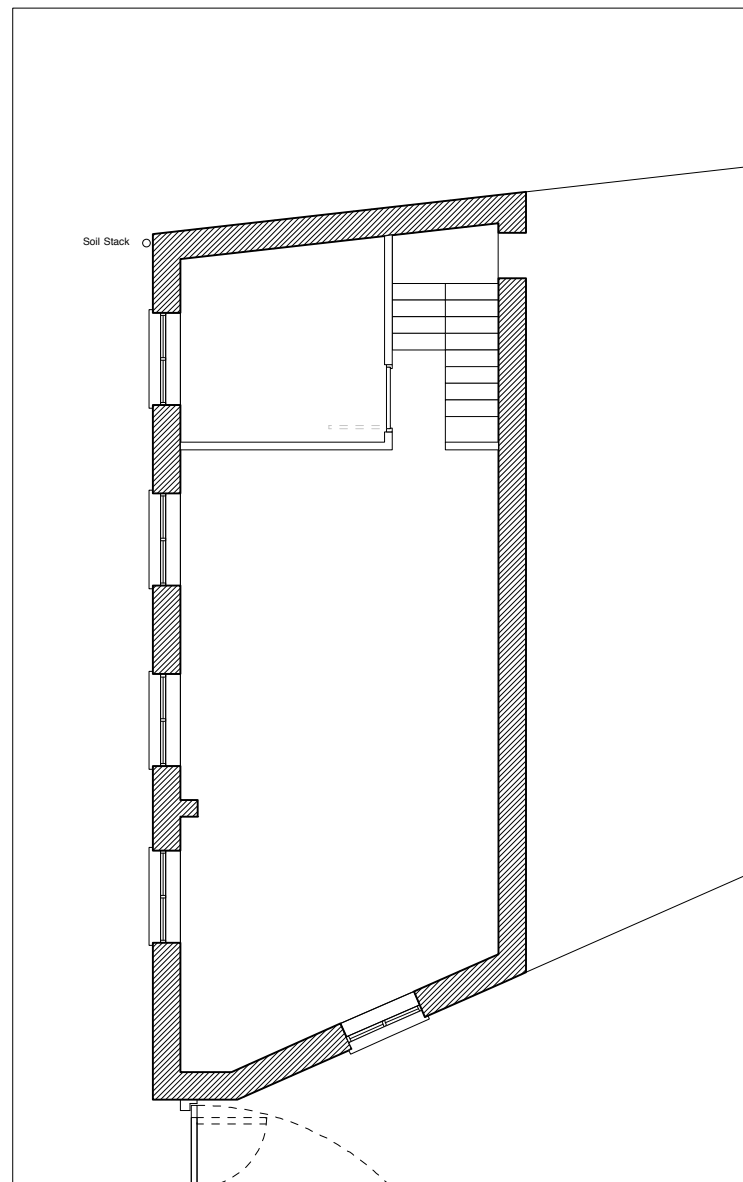

FIRST FLOOR

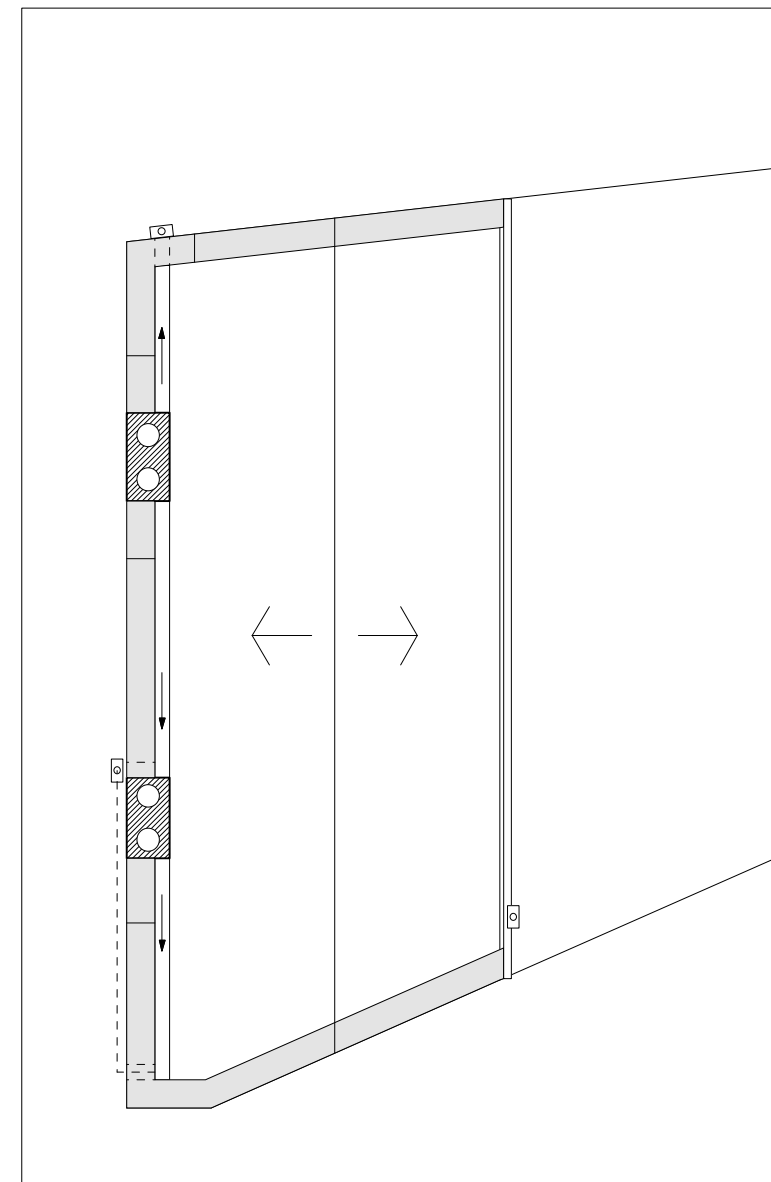

ROOF

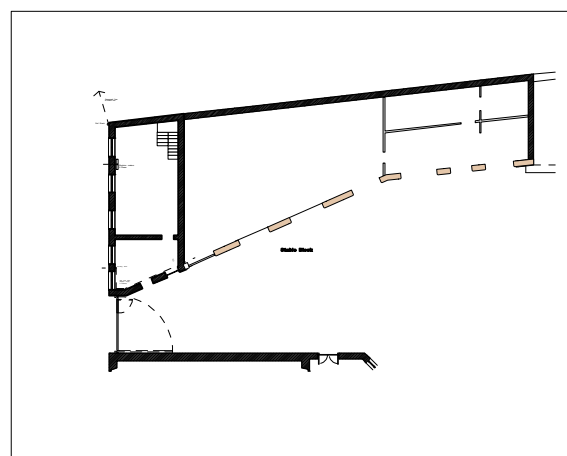

STABLE BLOCK

On no account may this drawing be scaled. Any discrepancies to be reported to the architect immediately. The contractor must check all dimensions on site. This drawing may not be copied without the prior permission of the architect.



Architects Britch
142 Chapel Street
Salford
M3 6AF
(T) 0161 834 2344
(E) office@architectsbritch.co.uk

Client : Ian Peet
Drawing No : AB185/GA01
Title : Existing Plan
Cad Ref : AB185_GA01_extg.vwx
Scale : 1:100 @ A3
Date : 18 Feb 2011