

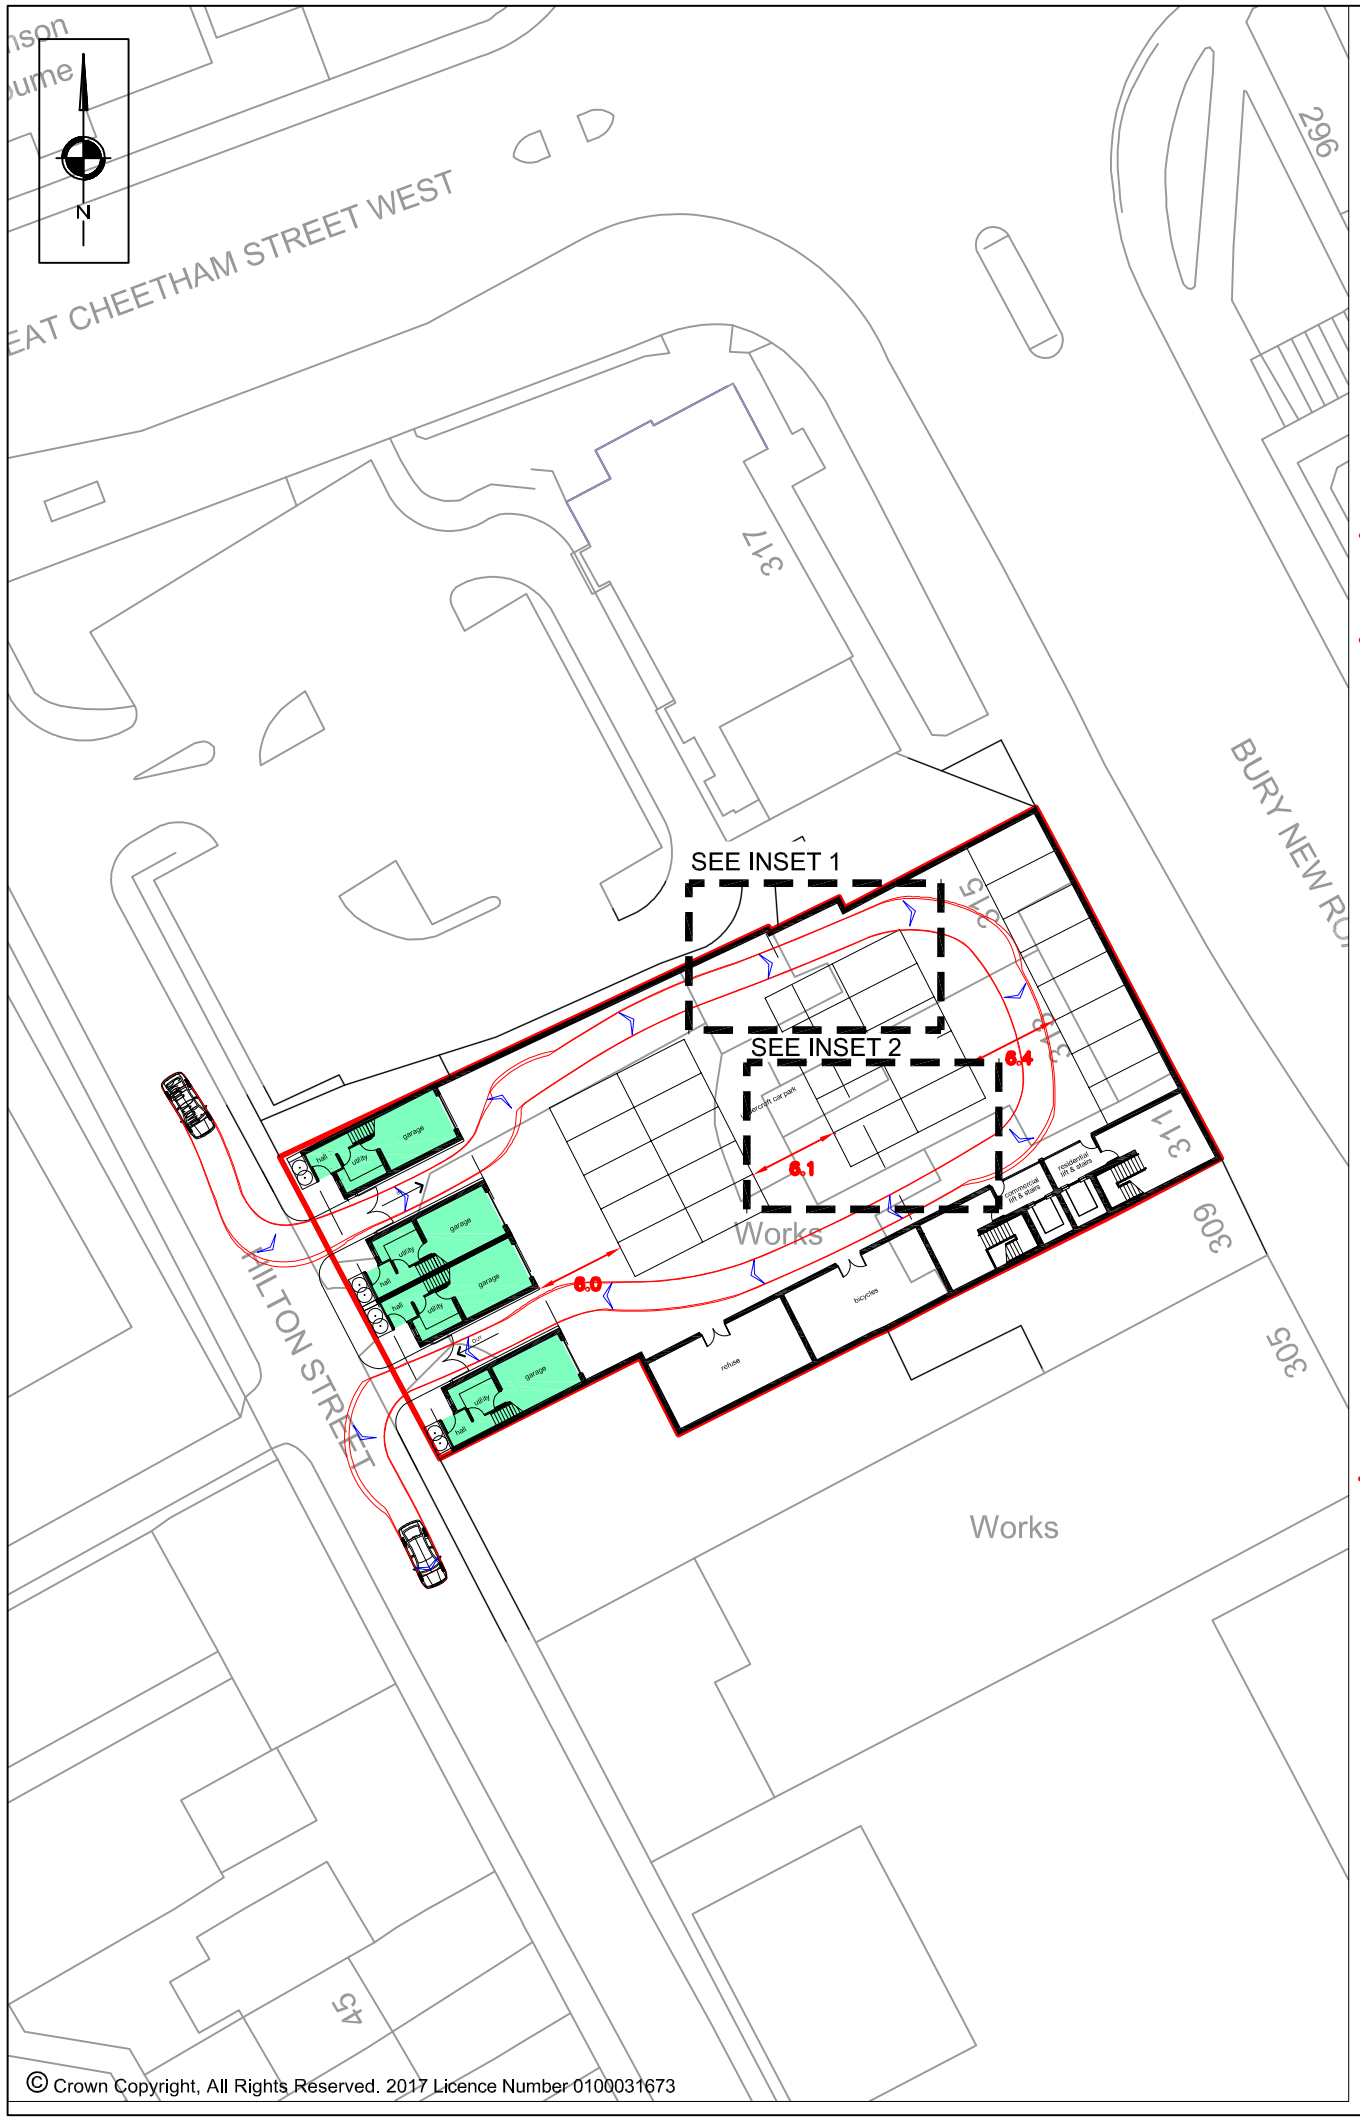


© Crown Copyright, All Rights Reserved. 2017 Licence Number 0100031673

INSET 1
SCALE 1:250

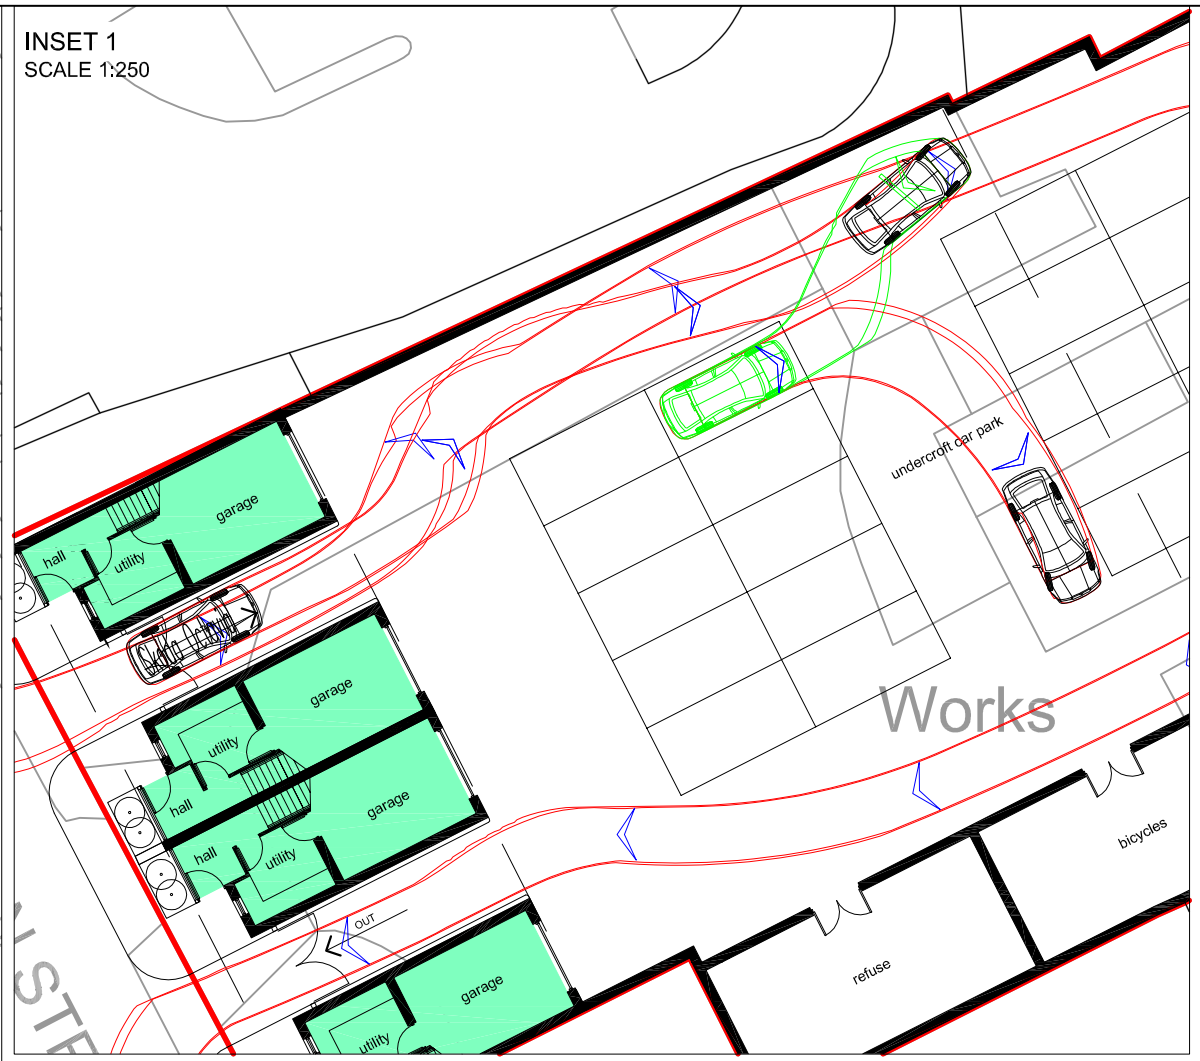

INSET 2
SCALE 1:250

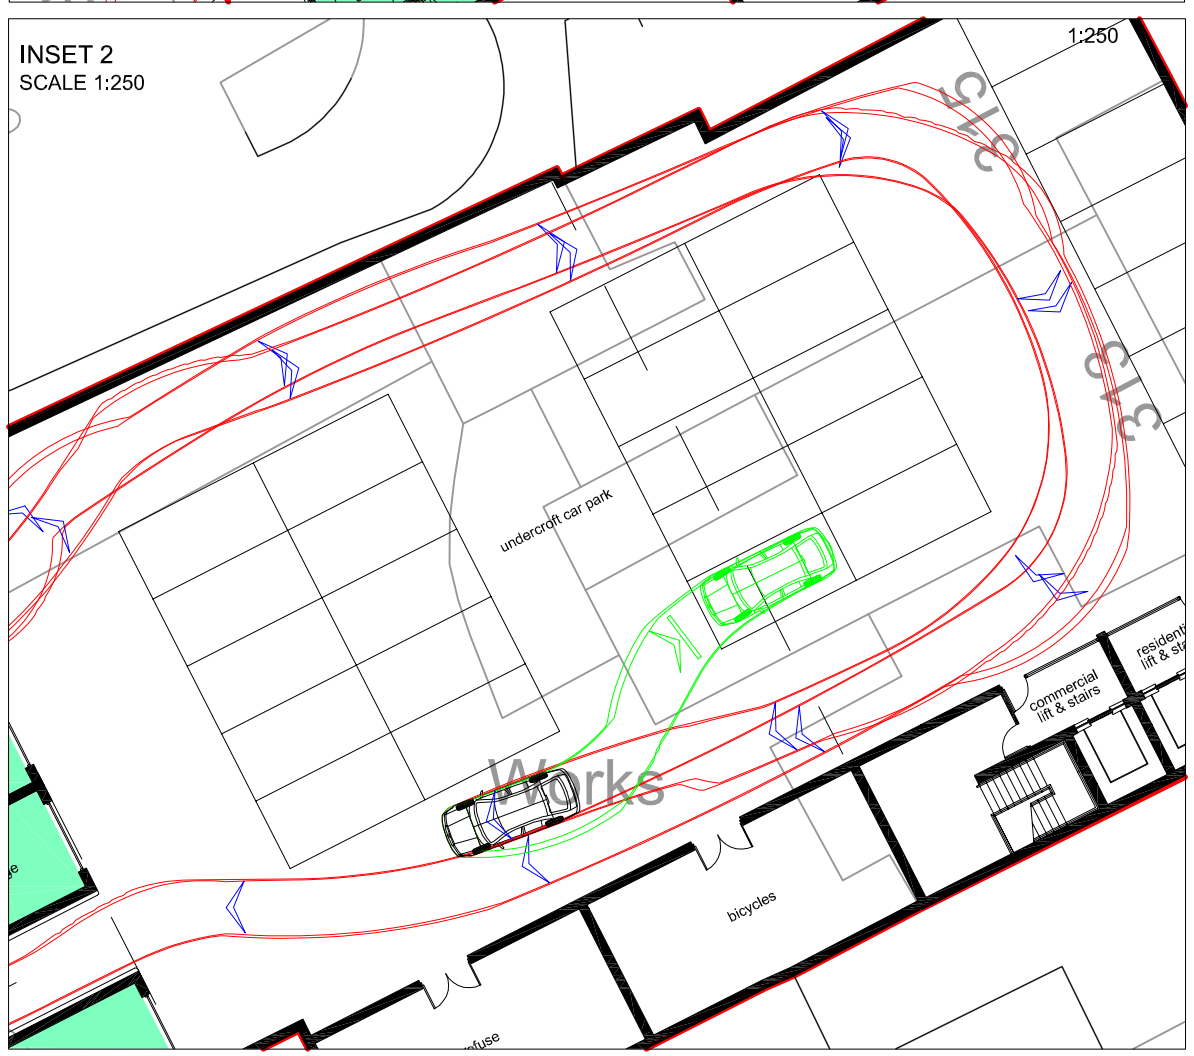

NOTES

REVISIONS

REV	DESCRIPTION	DATE	BY

S|C|P
Transportation Planning : Infrastructure Design
Colwyn Chambers, 19 York Street, Manchester, M2 3BA, Tel 0161 832 4400, www.scptransport.co.uk, Email info@scptransport.co.uk

Client Name:
TEXAS GROUP PLC

Project Title:
PROPOSED MIXED-USE DEVELOPMENT

Drawing Title:
SWEPT PATH ANALYSIS
7.5T BOX VAN

Drawn By:	Date:
BH	07.11.2018
Checked: CR	Scale: 1:500 @ A3 UNLESS SHOWN
Status: PLANNING	Approved/Unapproved: -

Drawing No. SCP/17102/ATR03 | Rev. -