
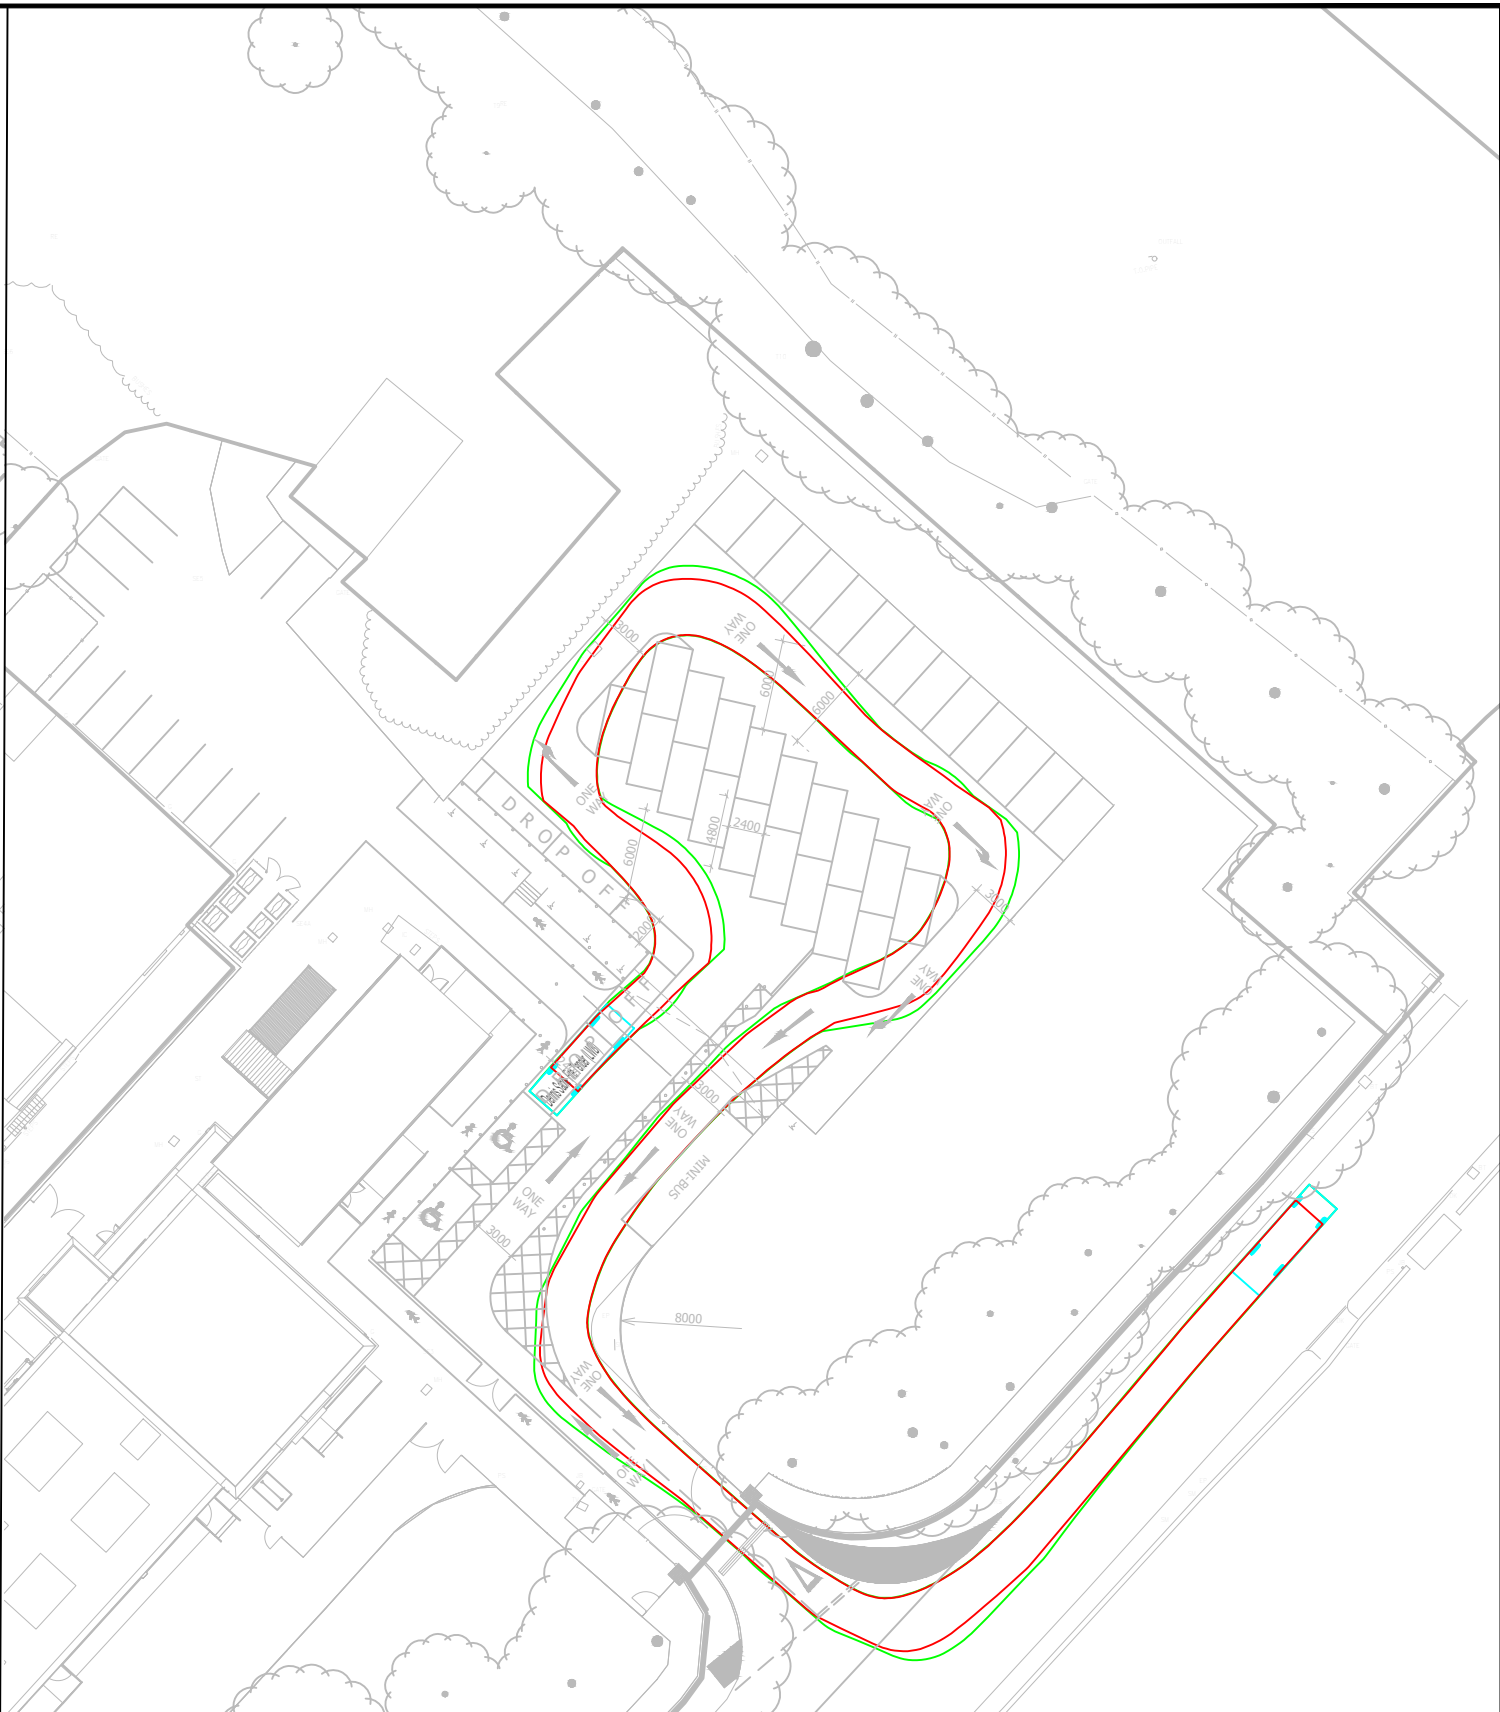


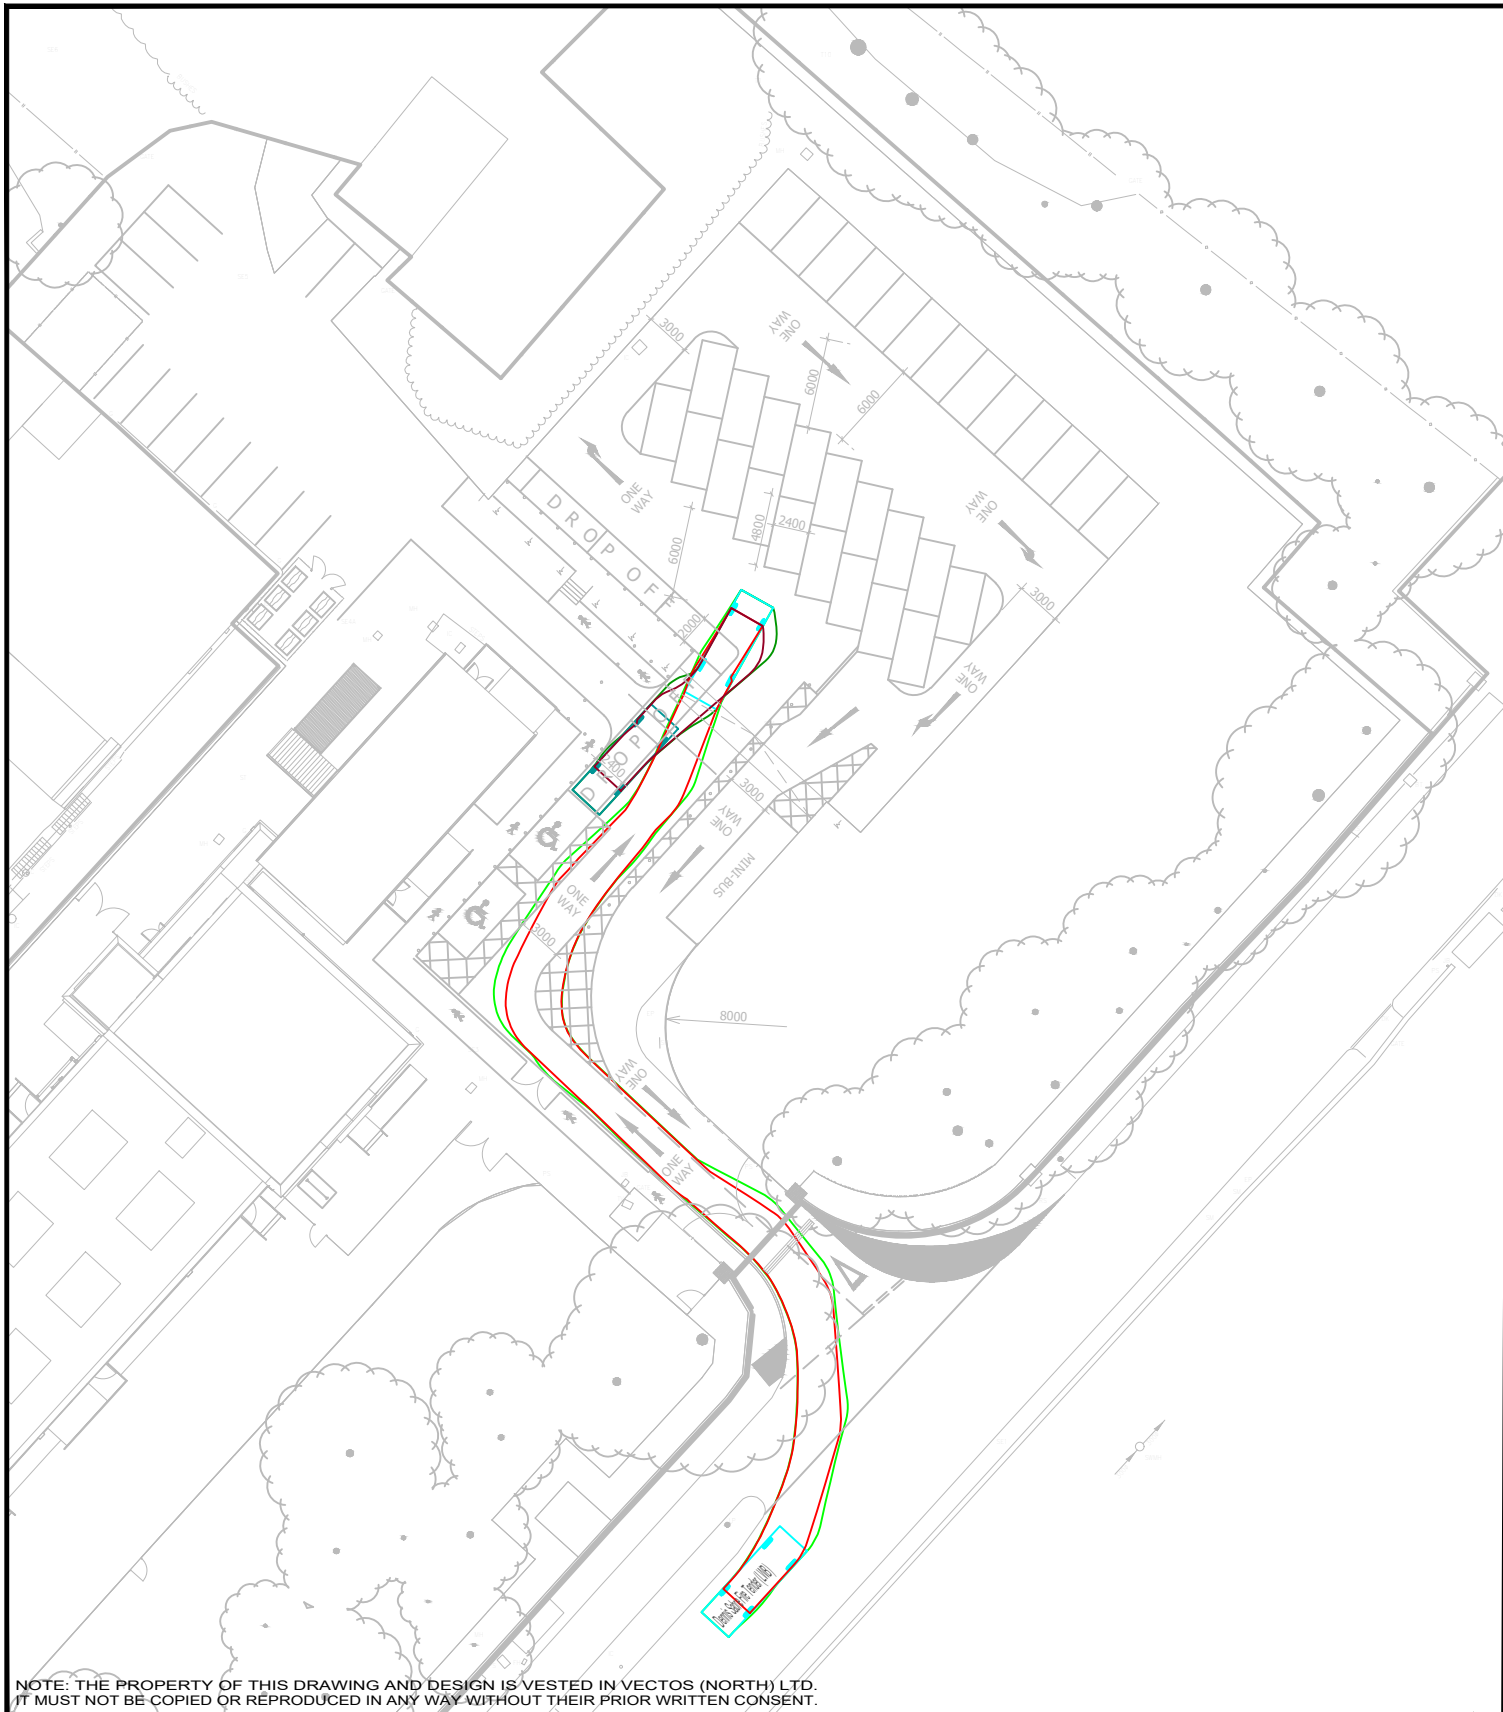

REV.	DETAILS	DRAWN	CHECKED	DATE
3	Amended Layout	EG	MR	08.01.19

Notes:

1. This is not a construction drawing and is intended for illustrative purposes only.
2. White lining is indicative only.

Dennis Sabre Fire Tender (LWB)

Overall Length	7.700m
Overall Width	2.430m
Overall Body Height	3.512m
Min Body Ground Clearance	0.397m
Track Width	2.380m
Lock to lock time	5.00s
Kerb to Kerb Turning Radius	7.400m

Riverside, Agecroft Road

Swept Path Analysis: Fire Appliance Vehicle

DRAWN:
EG

CHECKED:
MR

DATE:
08.01.20

SCALES:
1:500 at A3

4th Floor Oxford Place, 61 Oxford Street, Manchester, M1 6EQ
0161 228 1008
e: manchester@vectos.co.uk

DRAWING NUMBER:
VN91383 - TR101

REVISION:
3