



- ## Notes:
- 1 All dimensions are in millimetres unless noted otherwise.
 - 2 All levels are in metres unless noted otherwise.
 - 3 This drawing is to be read in conjunction with all relevant Architects and Service Engineers drawings.

Notes.

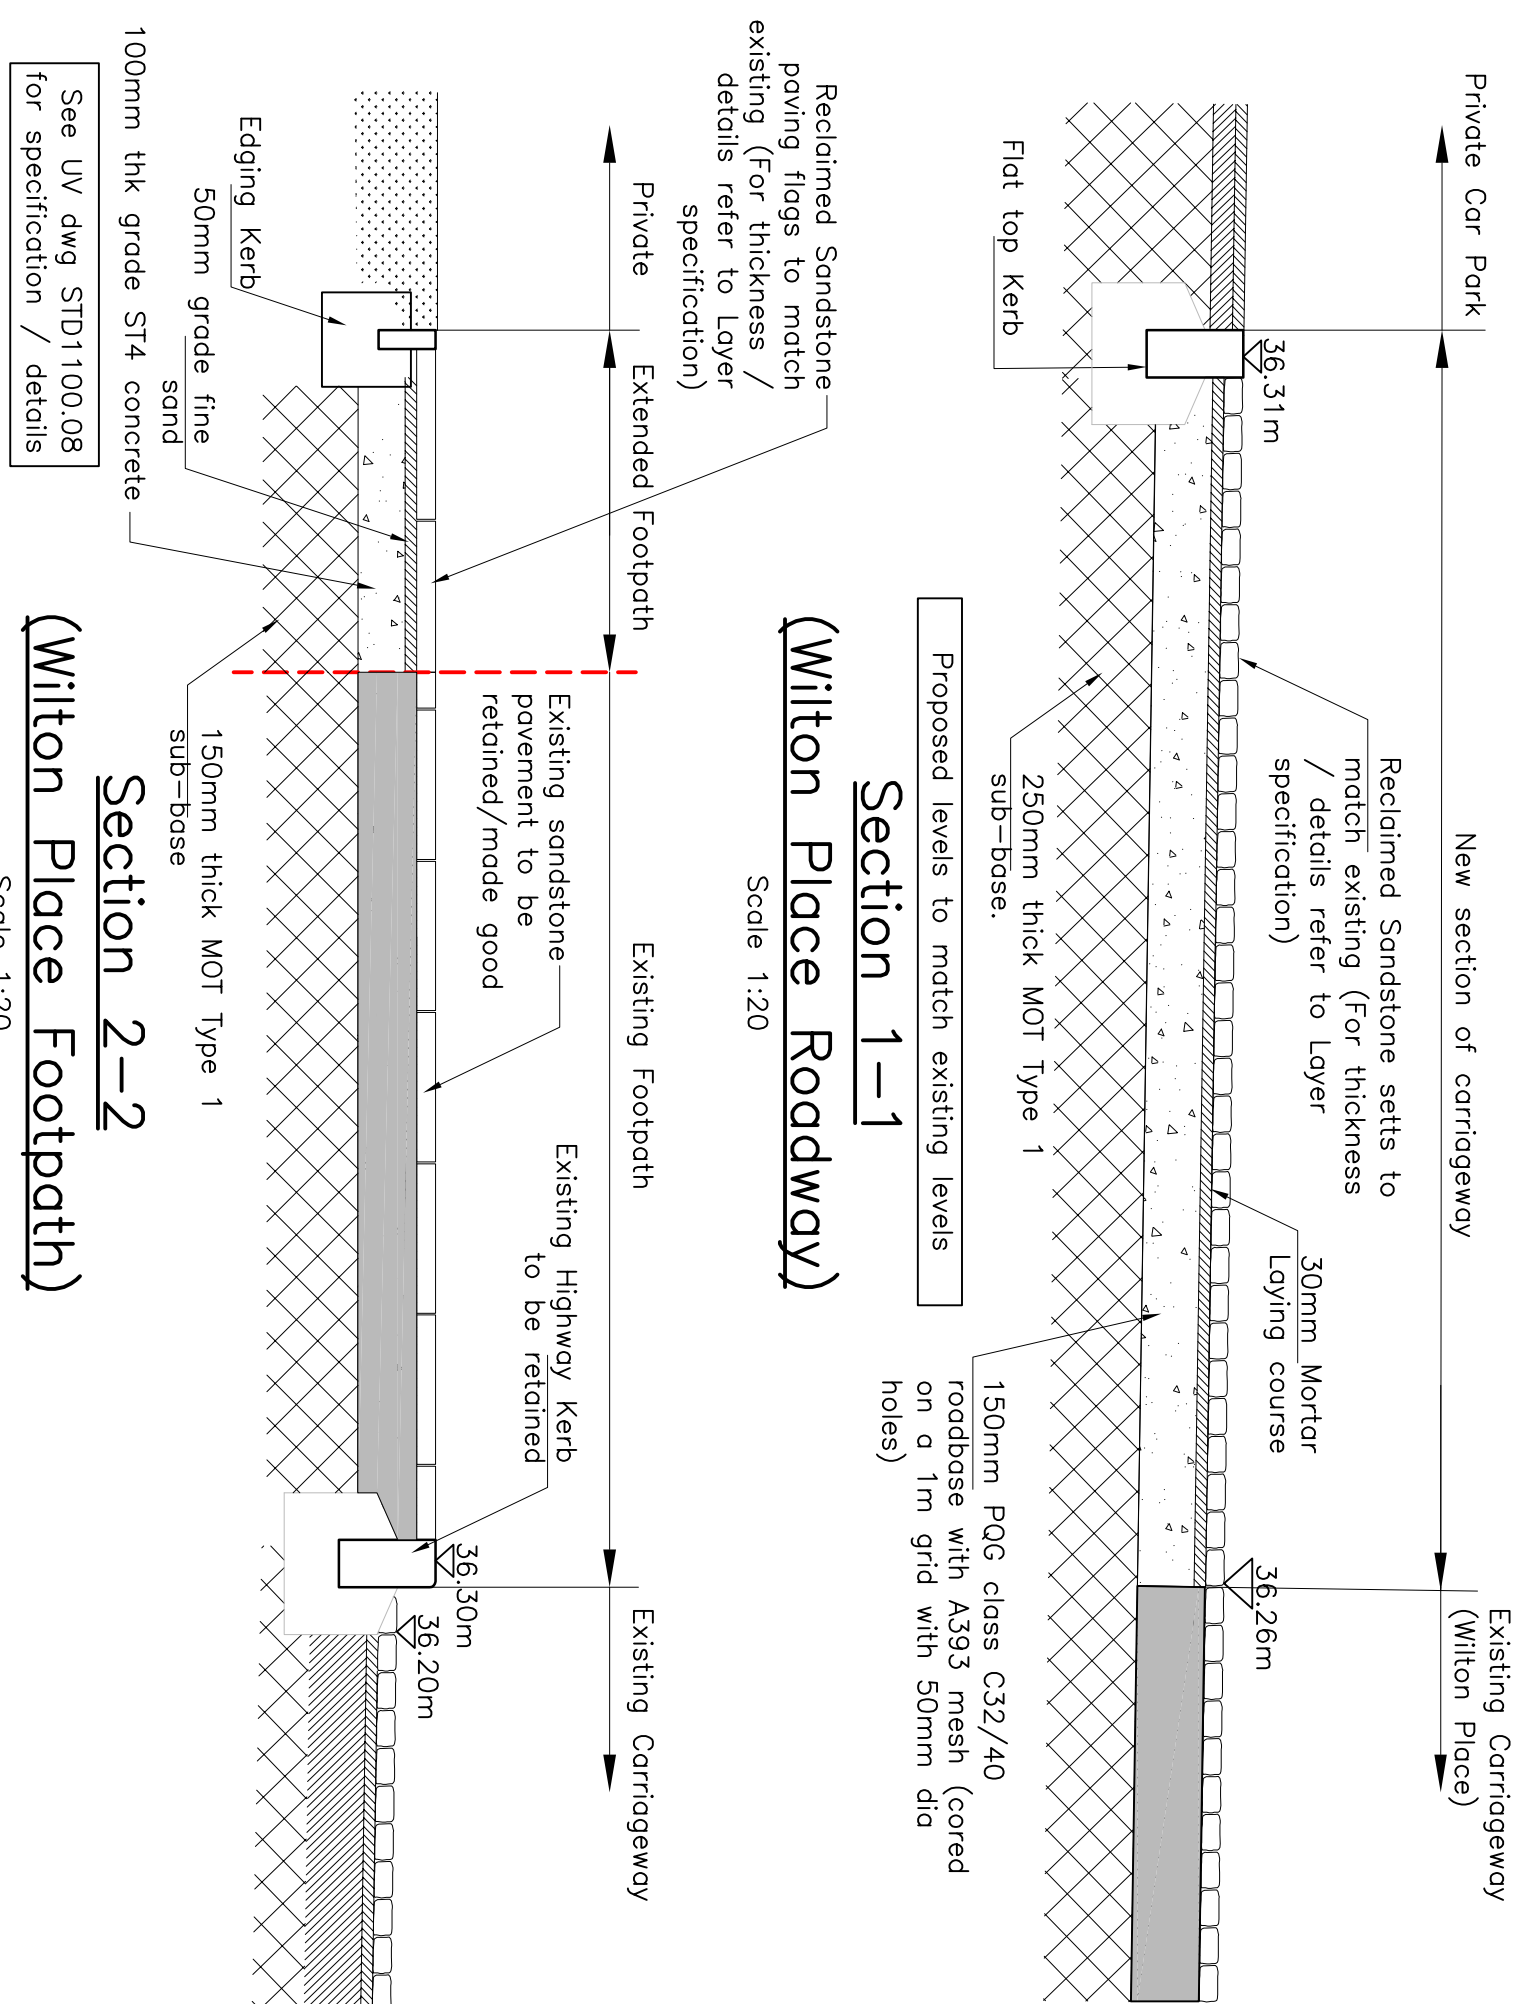


Section 1-1
(Wilton Place Roadway)

Scale 1:20

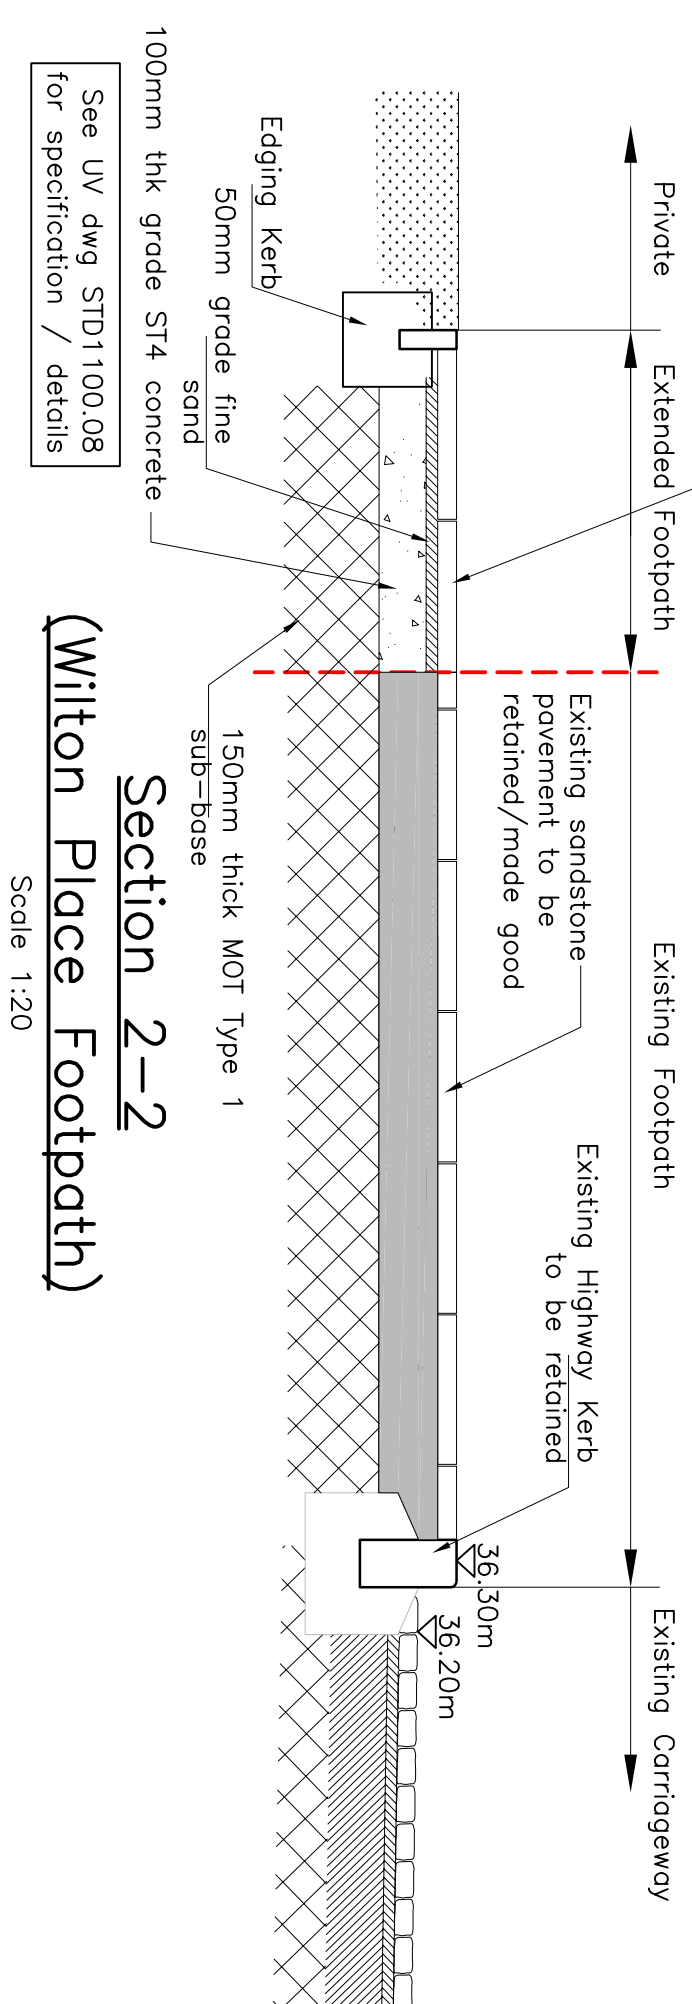


Section 2-2
(Wilton Place Footpath)

Scale 1:20

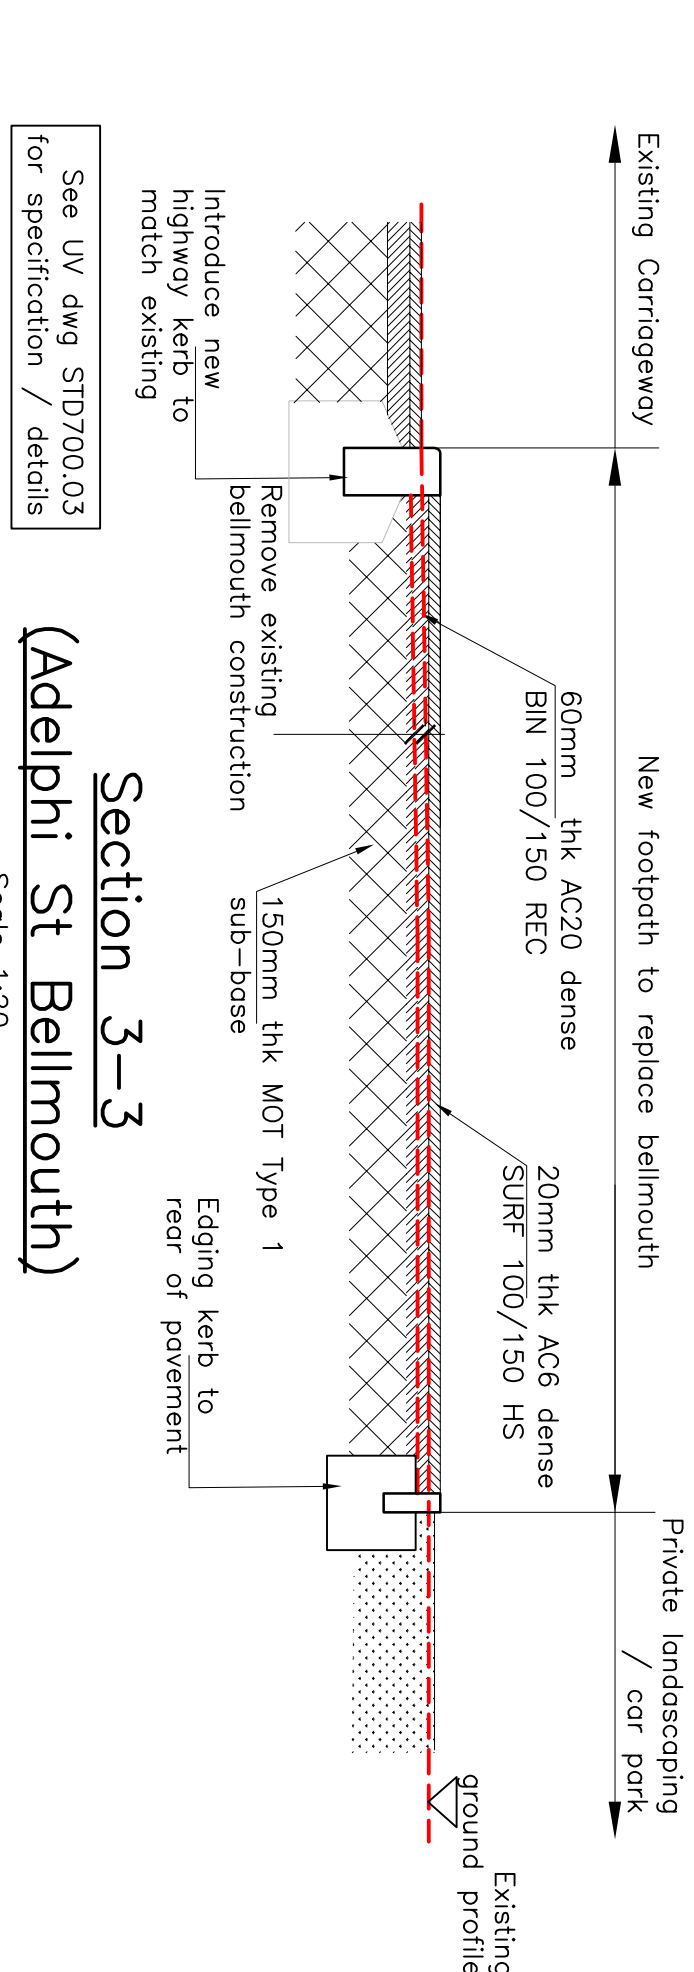


Section 3-3
(Adelphi St Bellmouth)

Scale 1:20

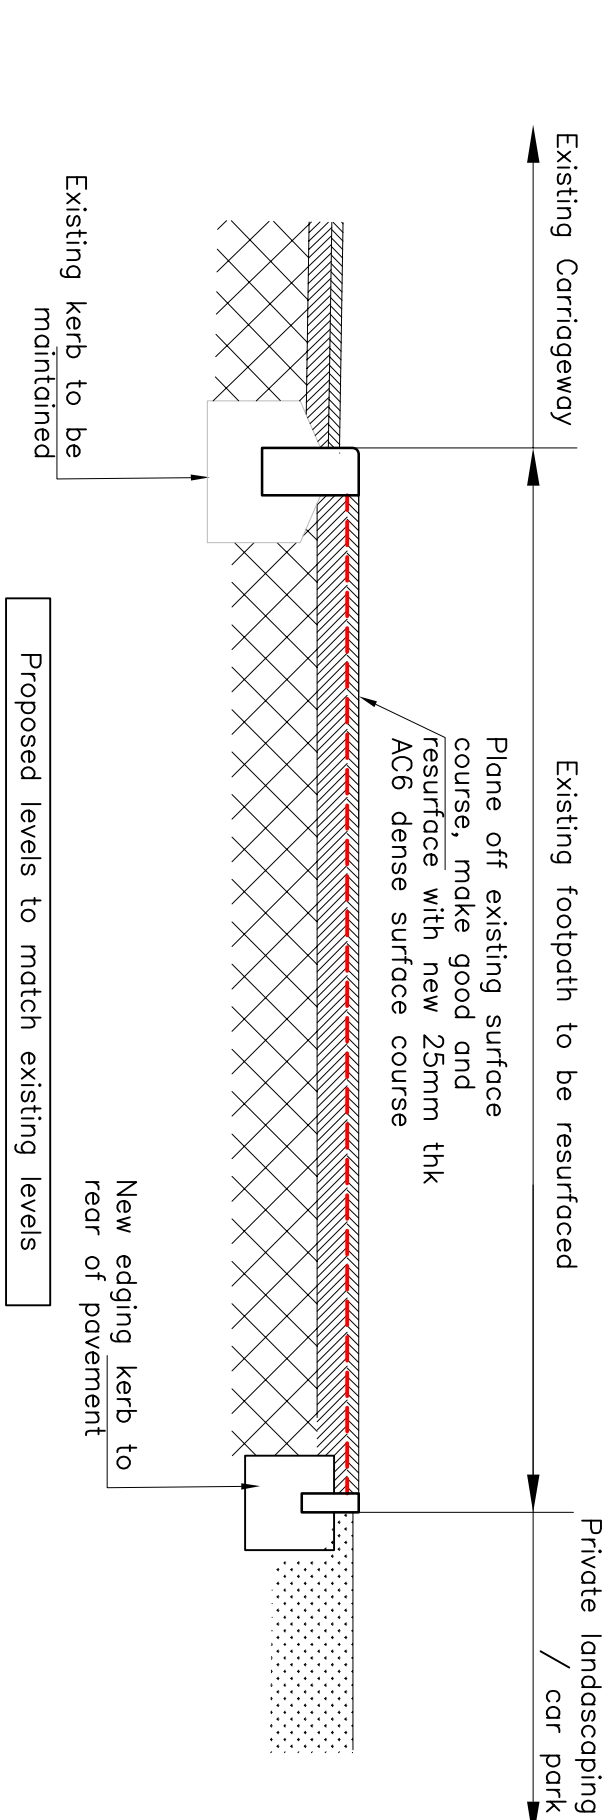


Section 4-4

Scale 1:20

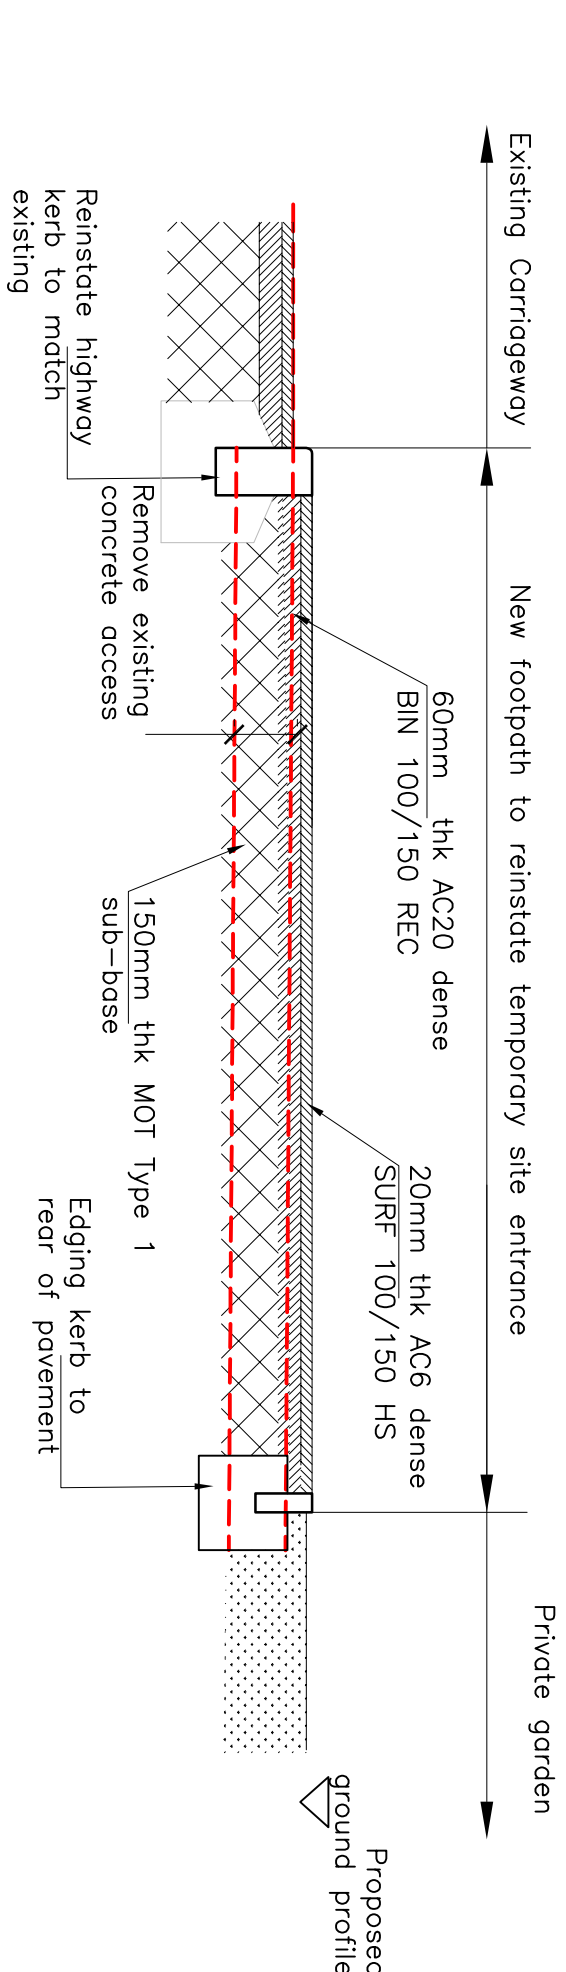


Section 5-5
(Temporary Site Entrance)

Scale 1:20

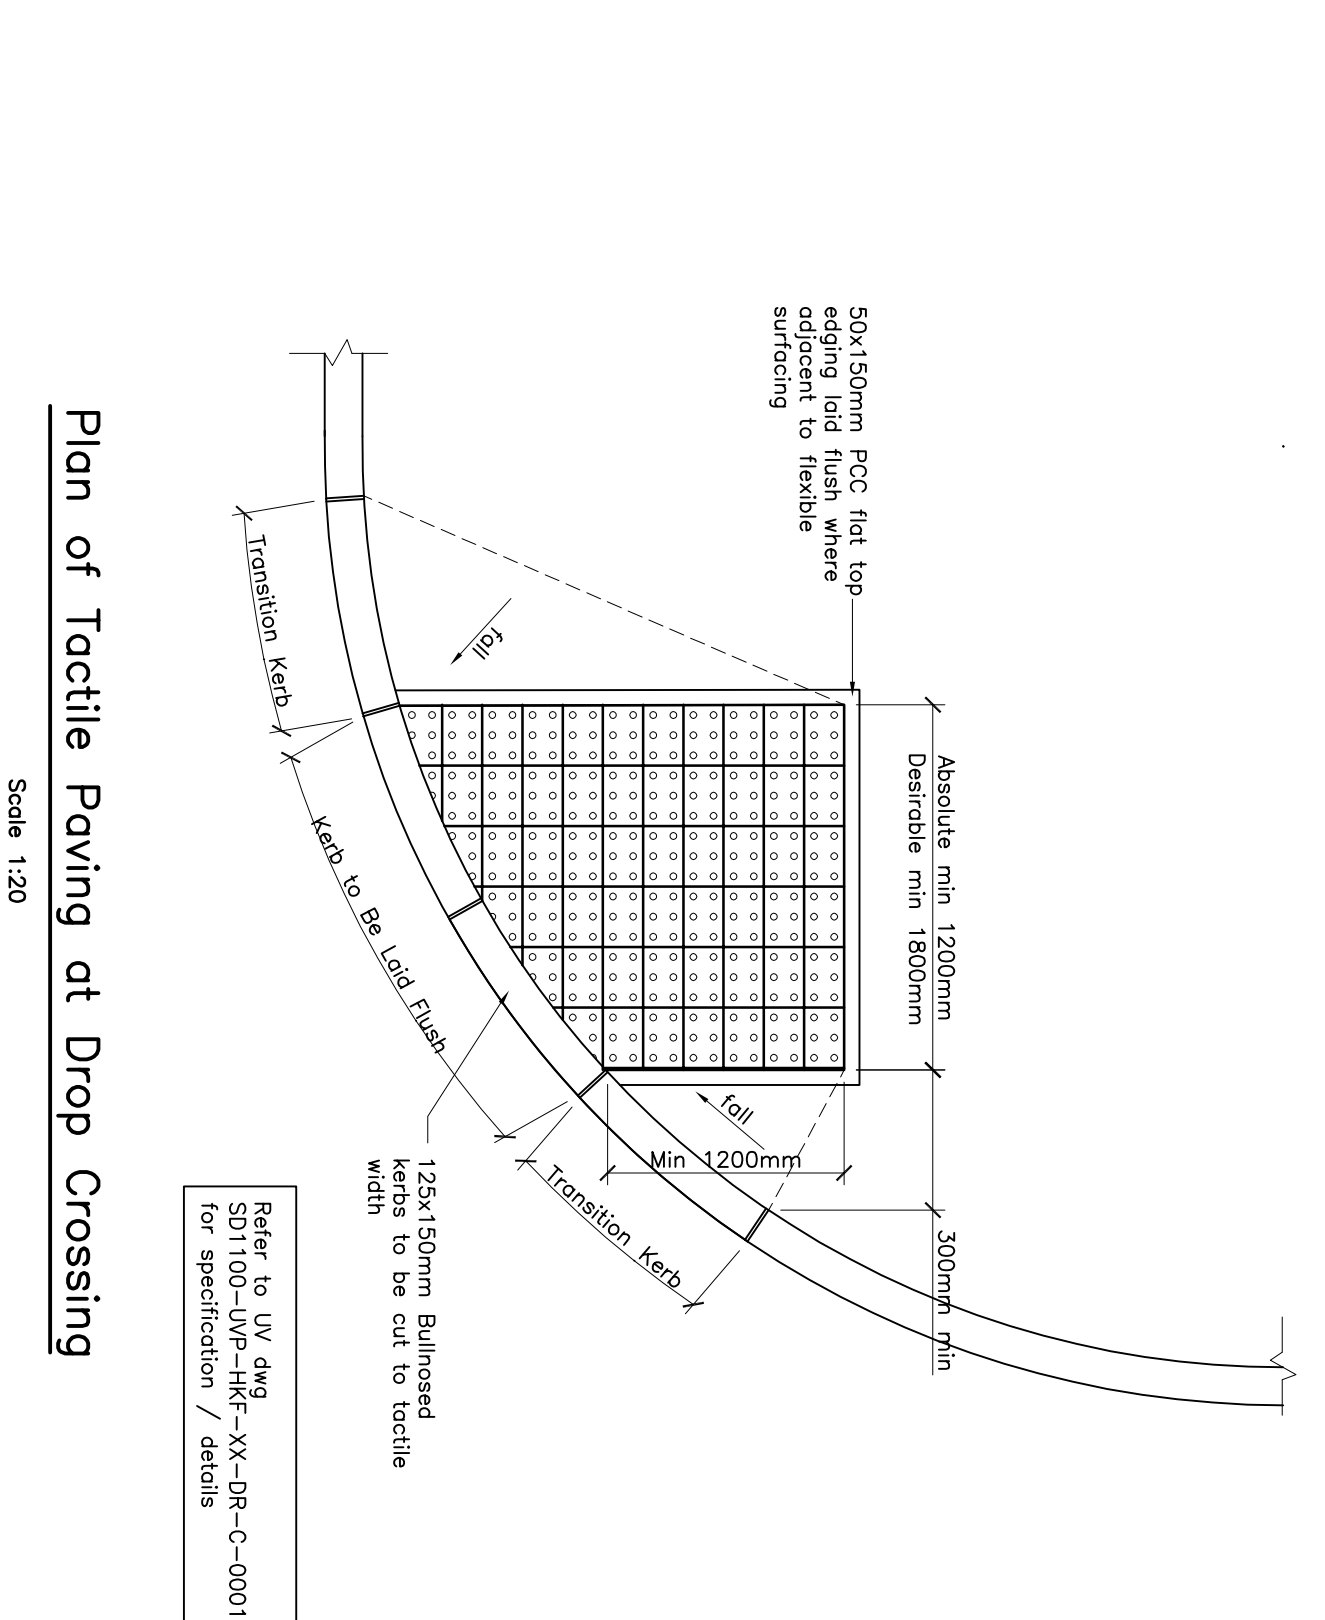


Plan of Tactile Paving at Drop Crossing

Scale 1:20

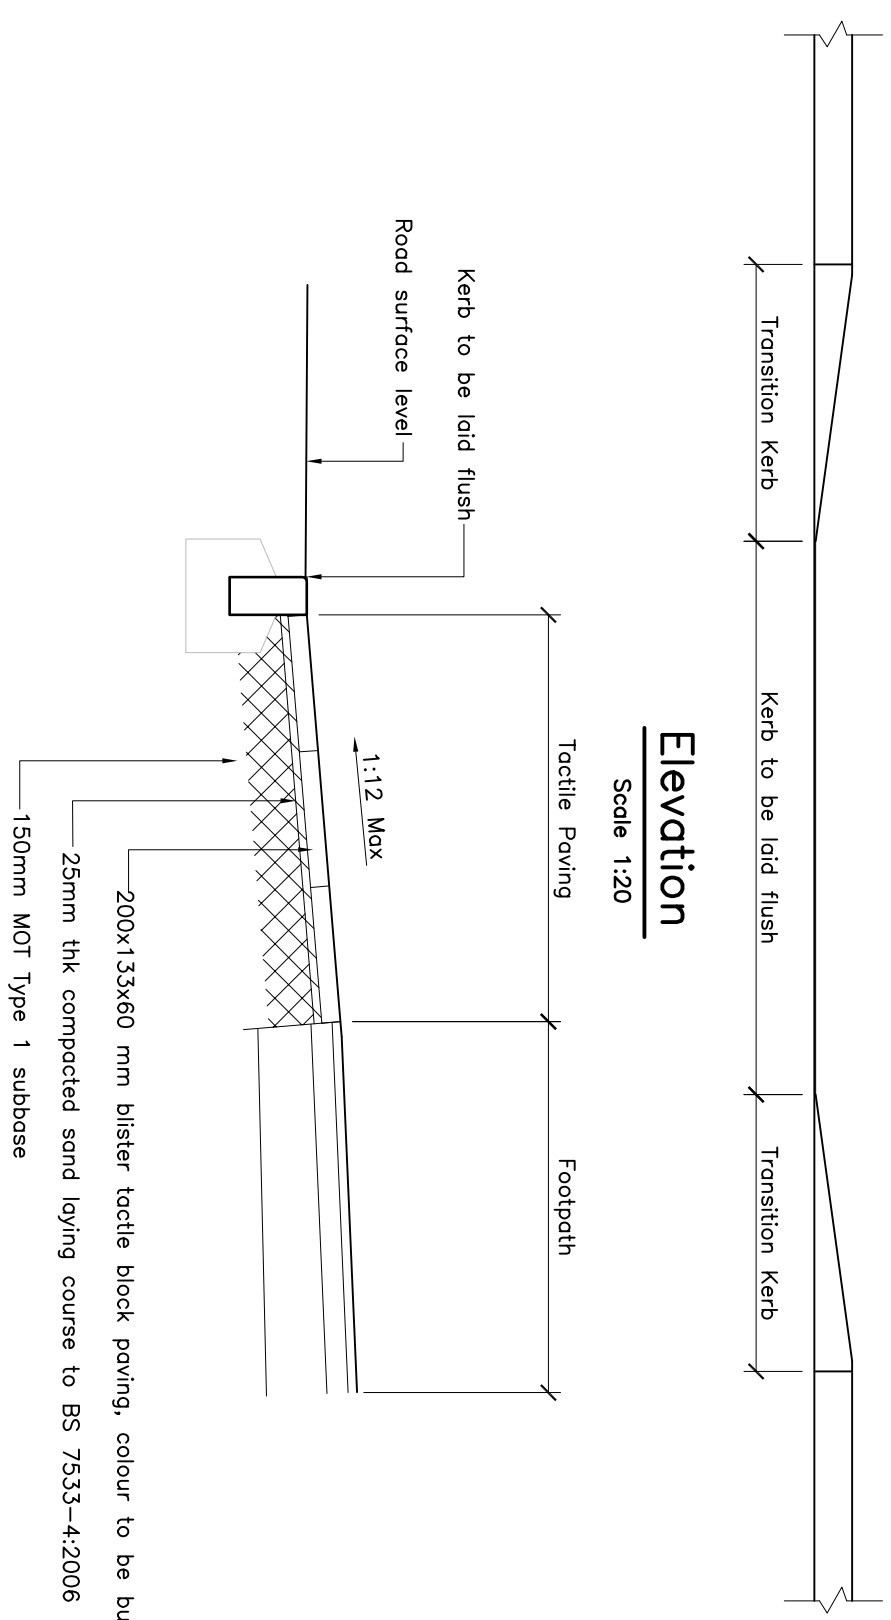


Elevation

Scale 1:20

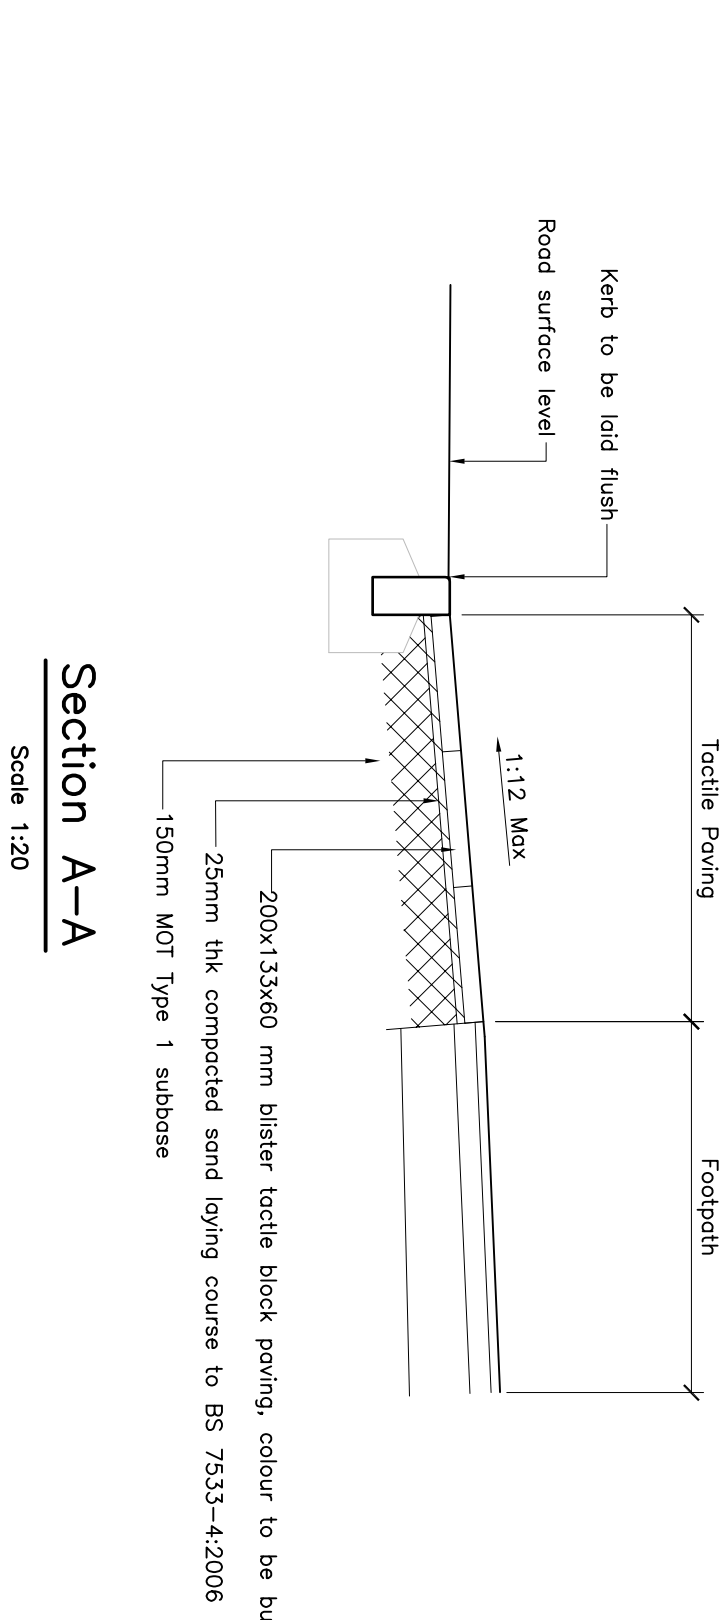

Section A-A


Scale 1:20

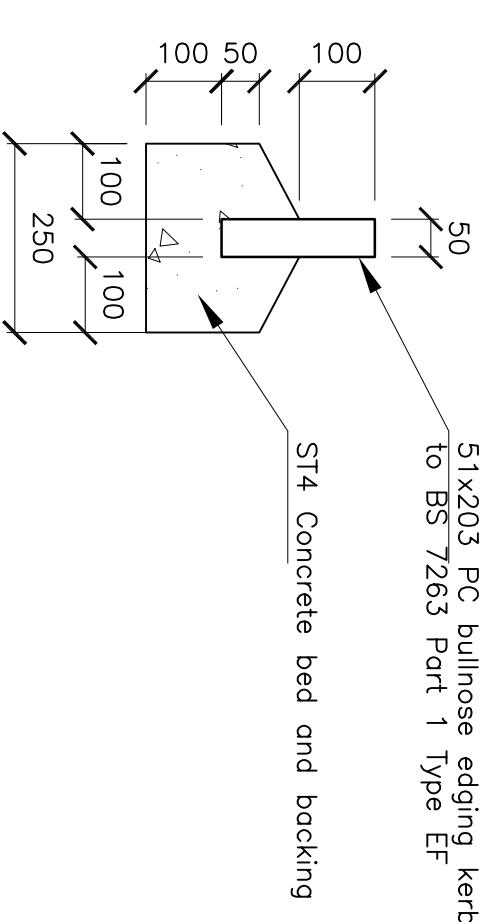

Edging Kerb (EK) Detail

Scale 1:10

Refer to UV dwg SLD.110 for details / specification

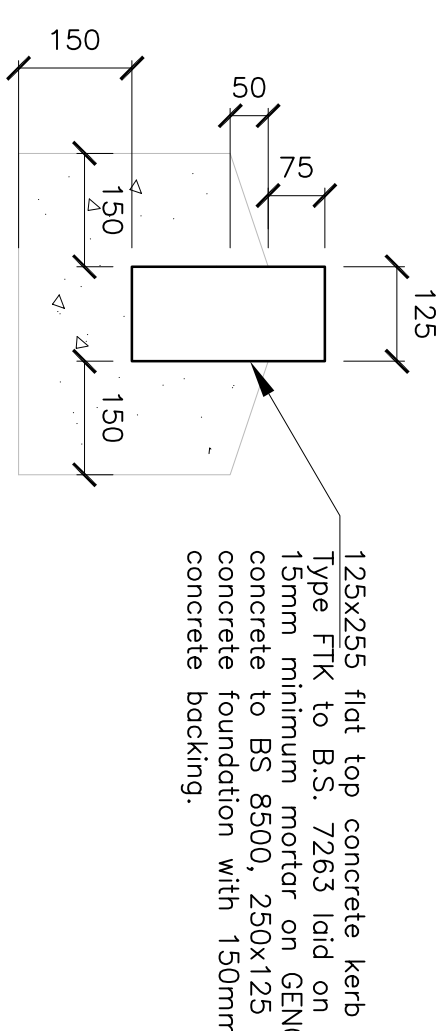

Flat Top Kerb (FTK) Detail

Scale 1:10

P2 R4 SR	07/19 05/19	Updated to UV comments FIRST ISSUE
Rev	Date	Description
Drawing Status		
STAGE 4		
Contract		
ADELPHI STREET SALFORD ECF		
Drawing Title		
S278 / S38 ADOPTABLE AREAS ROAD CONSTRUCTION SECTIONS		