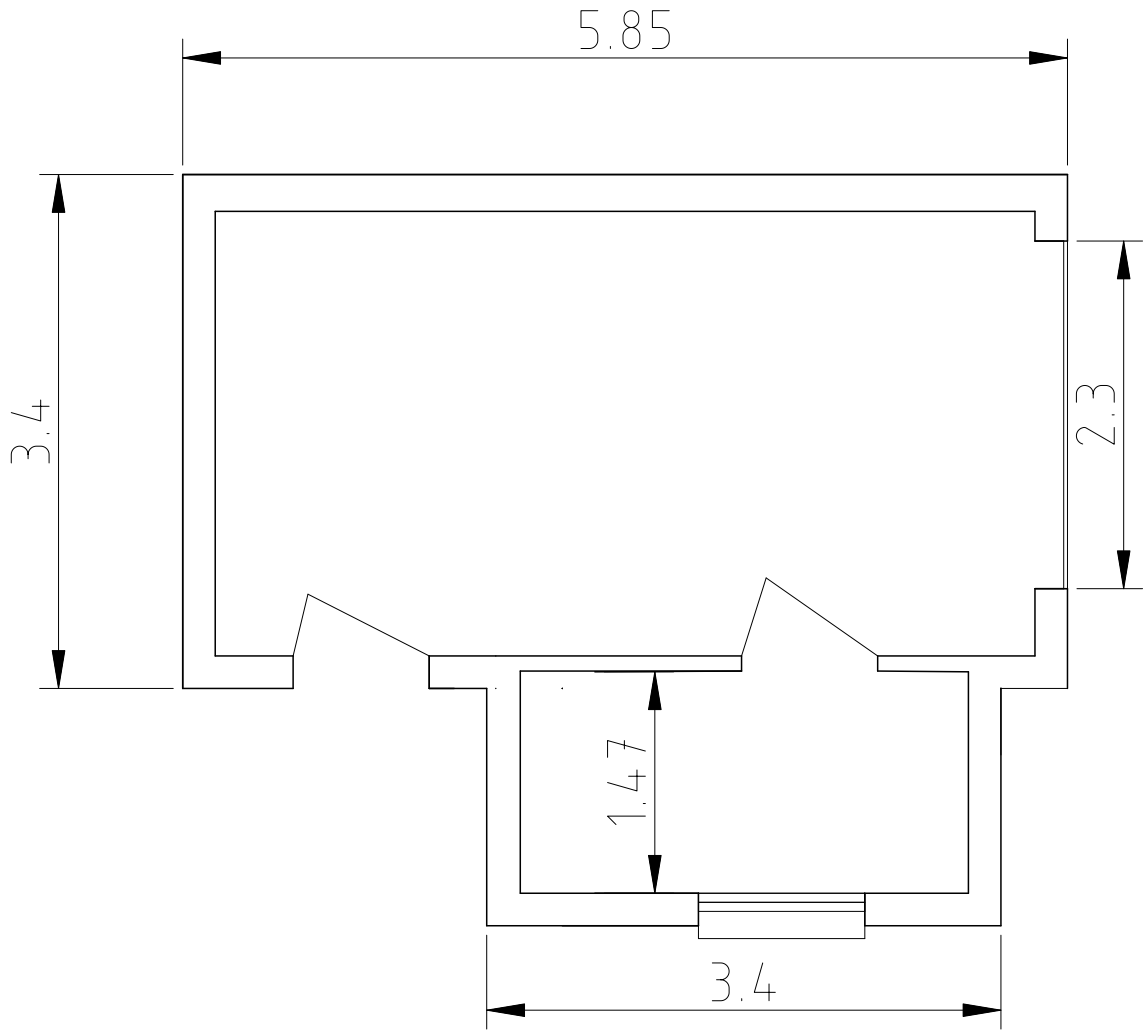


Materials for garage

Roof: Tiles

Elevations: Bricks to match house

Garage Door: Roller Shutter

Windows and door : White upvc

Proposed Garage at 79 Rose Avenue

Scale 1:50

Dimensions in meters

Drawn by S Ryan on 23rd August 2020