


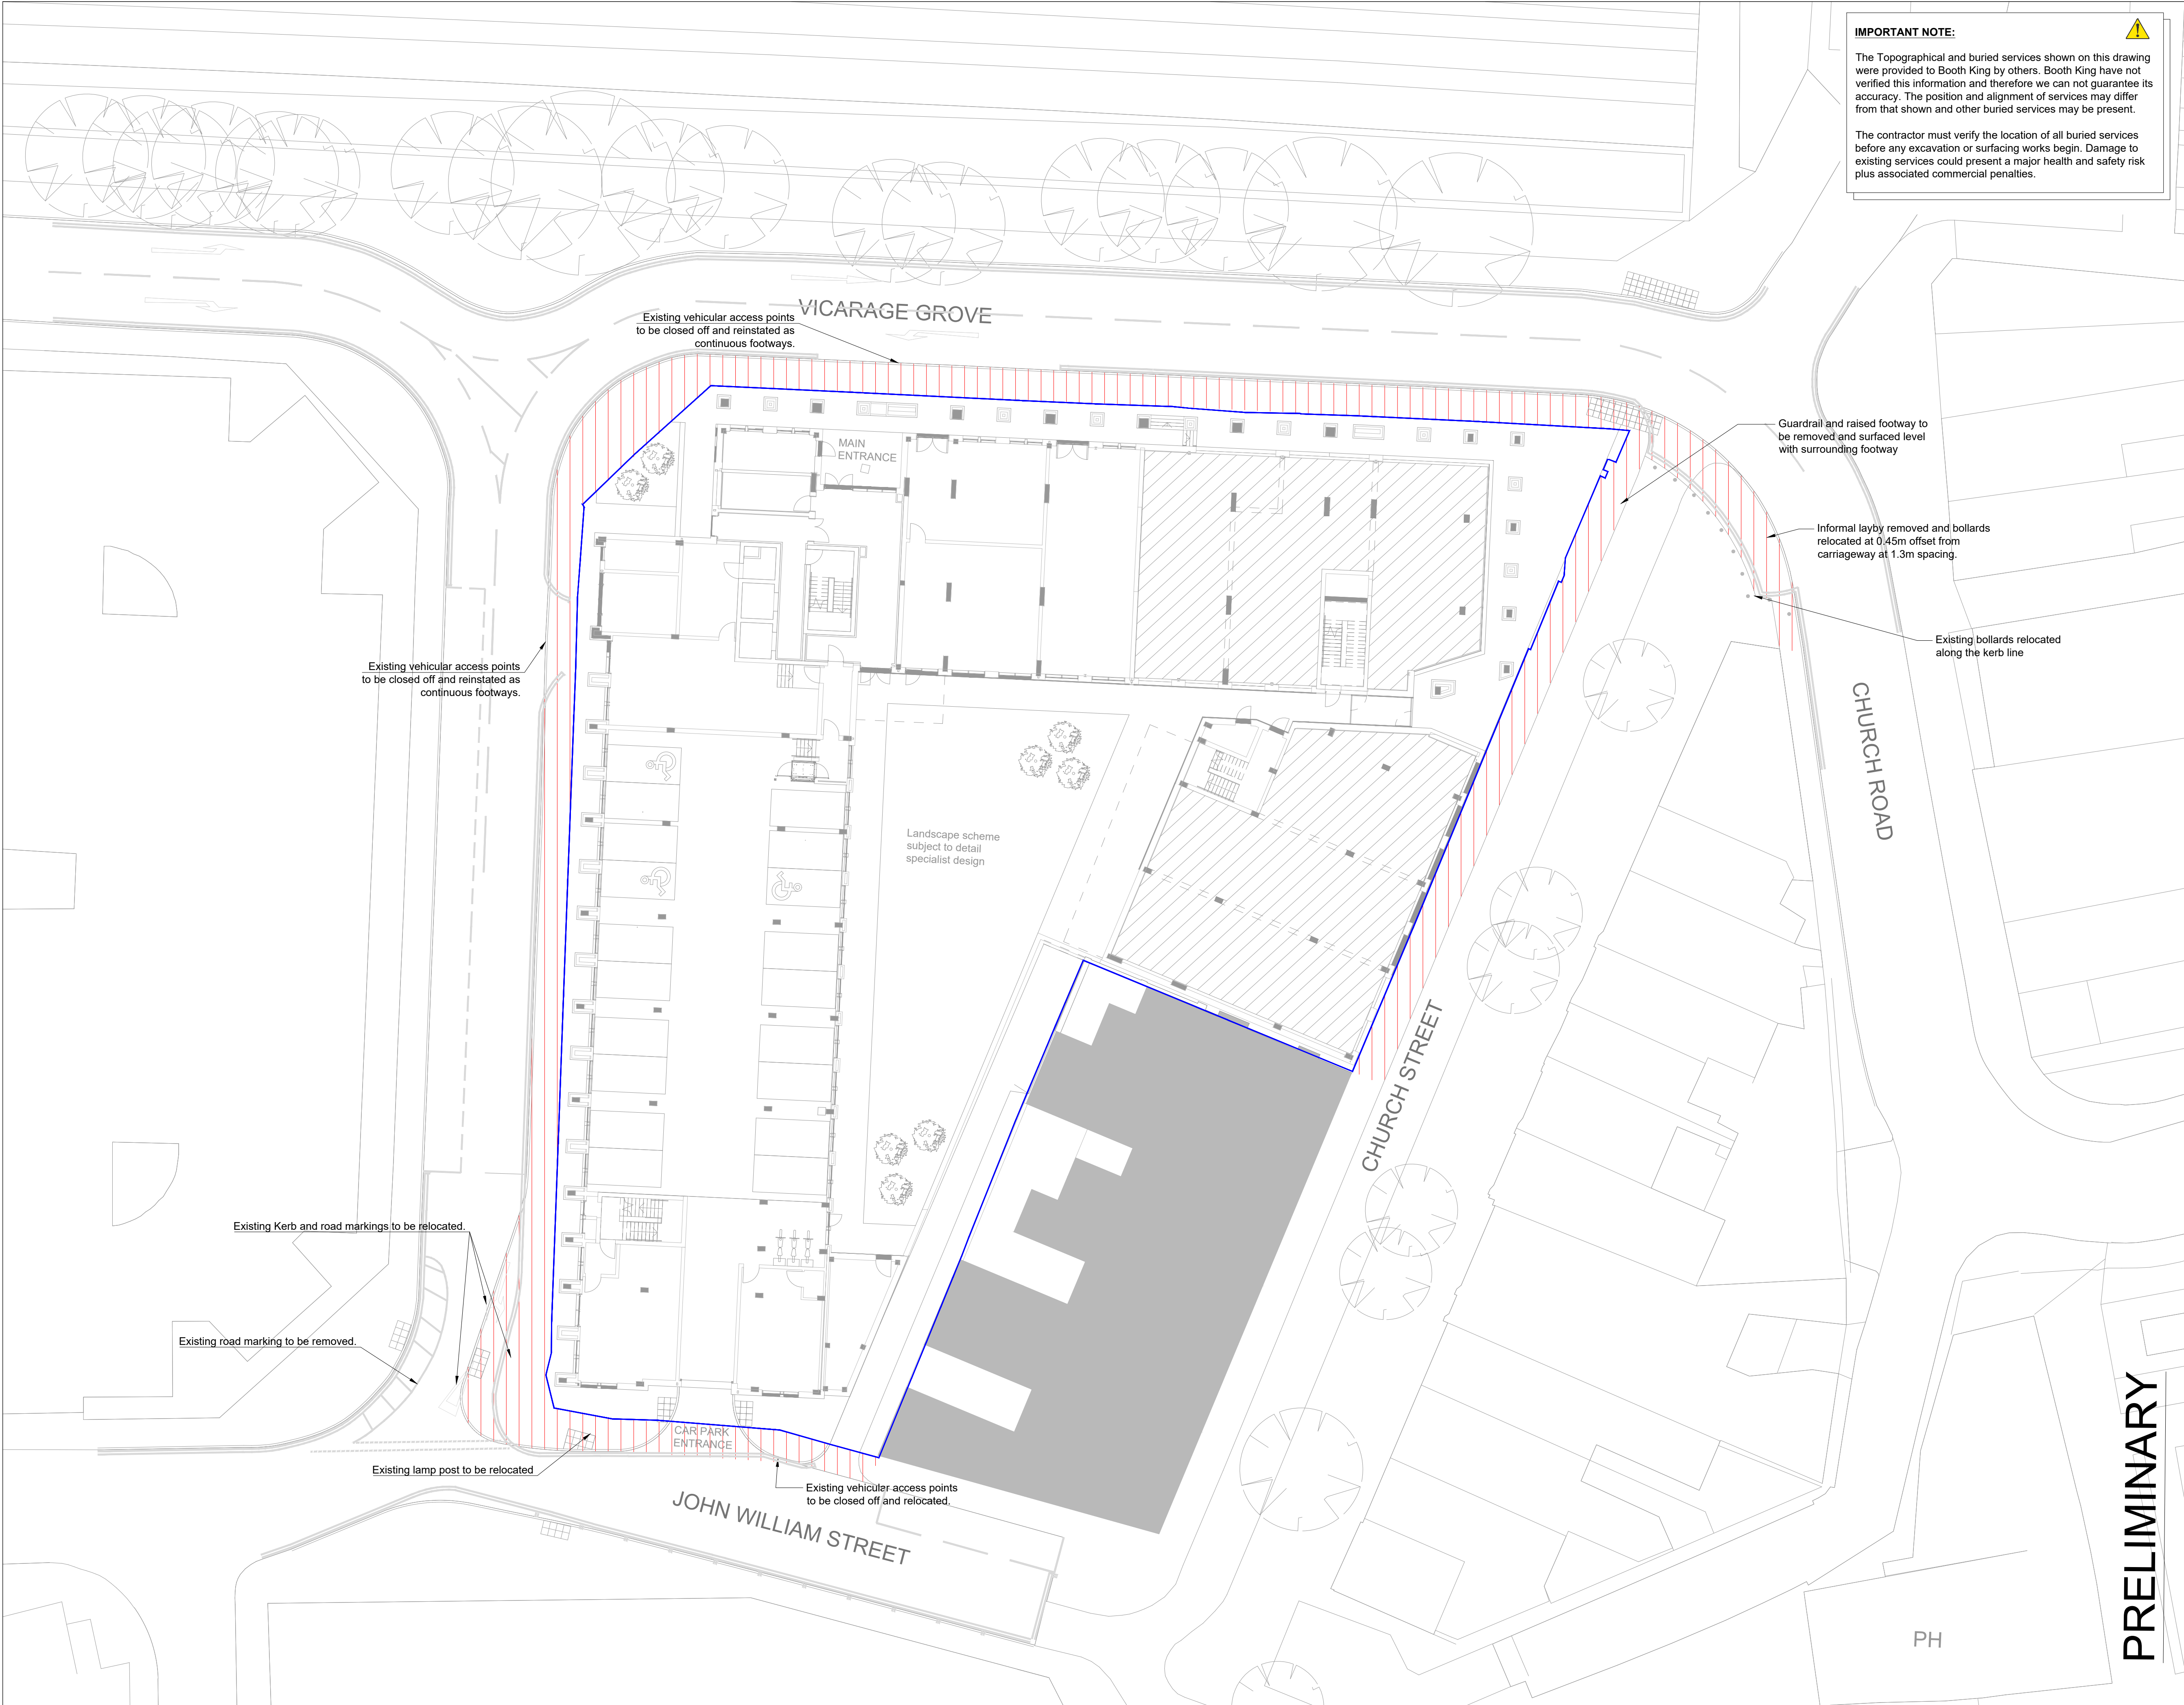

IMPORTANT NOTE:

The Topographical and buried services shown on this drawing were provided to Booth King by others. Booth King have not verified this information and therefore we can not guarantee its accuracy. The position and alignment of services may differ from that shown and other buried services may be present.

The contractor must verify the location of all buried services before any excavation or surfacing works begin. Damage to existing services could present a major health and safety risk plus associated commercial penalties.



- NOTES**
- Do not scale from this drawing
 - This drawing is copyright and is sent to you in confidence. It must not be copied, used or disclosed, in whole or in part, to third parties without written permission. It remains the property of Booth King Partnership Ltd. and must be returned on request.
 - This drawing is to be read in conjunction with all relevant contractual documents.
 - Anyone using this drawing must be aware of their legal duties under the CDM Regulations 2015, refer to the HSE website for further information. BKPL are not Principal Designers.

- Highway Notes**
- All levels shown are in metres and are relative to Ordinance Survey Datum.
 - All construction works and materials to be in accordance with Salford City Council and all relevant standard details.
 - All Carriageway markings & signage to be in accordance with the Traffic Signs Regulations & General Directions 2016-2018 (TSRGD).
 - All existing utility cover levels to be adjusted to suit final surface levels.
 - For kerbing details refer to standard details.
 - For tactile paviour details refer standard details.

Legend

S278

S278 Zone

P1	12/09/22	Issued for comments		JO
REV	DATE	REVISION	DETAILS	INITIALS

bk boothking
PARTNERSHIP LIMITED
consulting civil & structural engineers

2nd Floor, Planetree House, 21-31 Oldham Street,
Manchester, M1 1JG Tel: 0161 694 7087
Email: manchester@booth-king.co.uk

PROJECT: Church Street,
Eccles

TITLE: Site Clearance
S278

SCALE © A/DRAWN:	DATE:	REVISION:	STATUS:
1:200	JO	Sep 22	P1
			53

DRAWING No:
CSE-BKP-00-XX-DR-C-90-0753

PRELIMINARY