


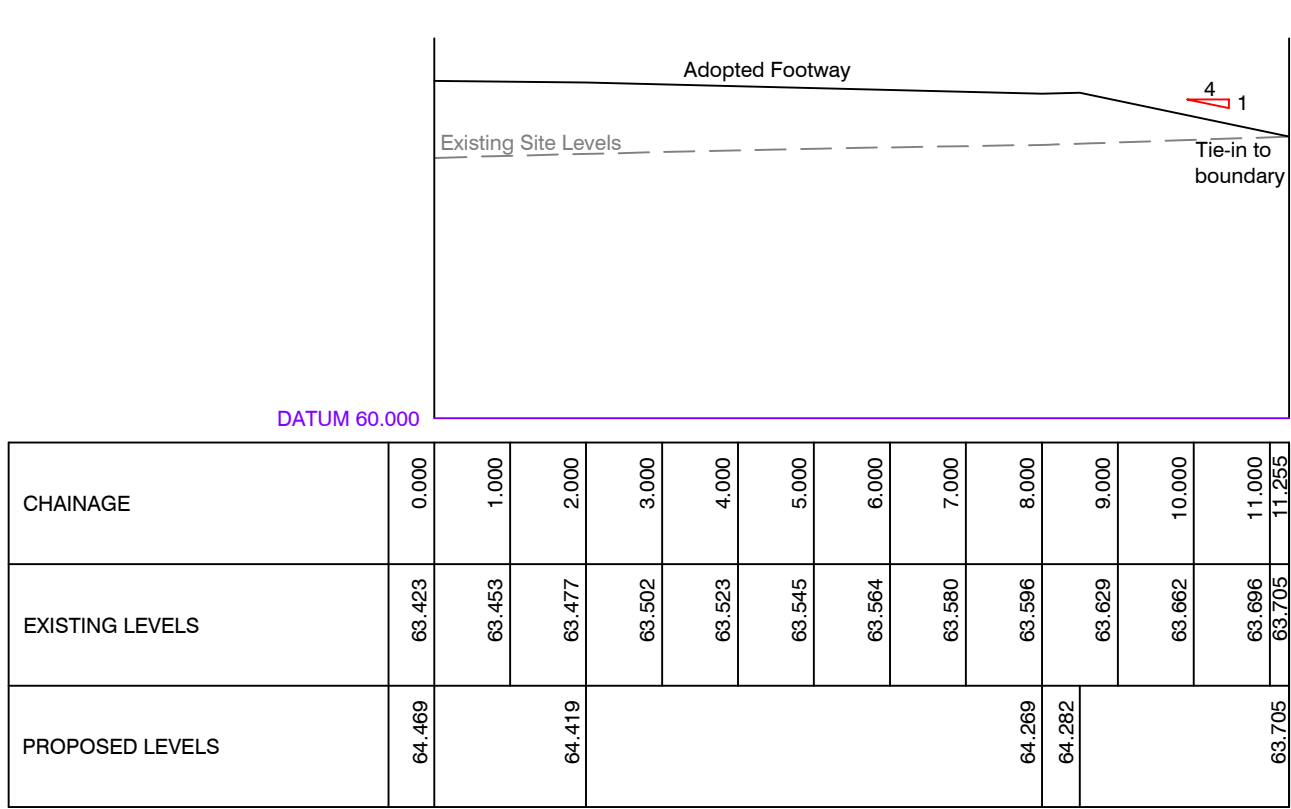


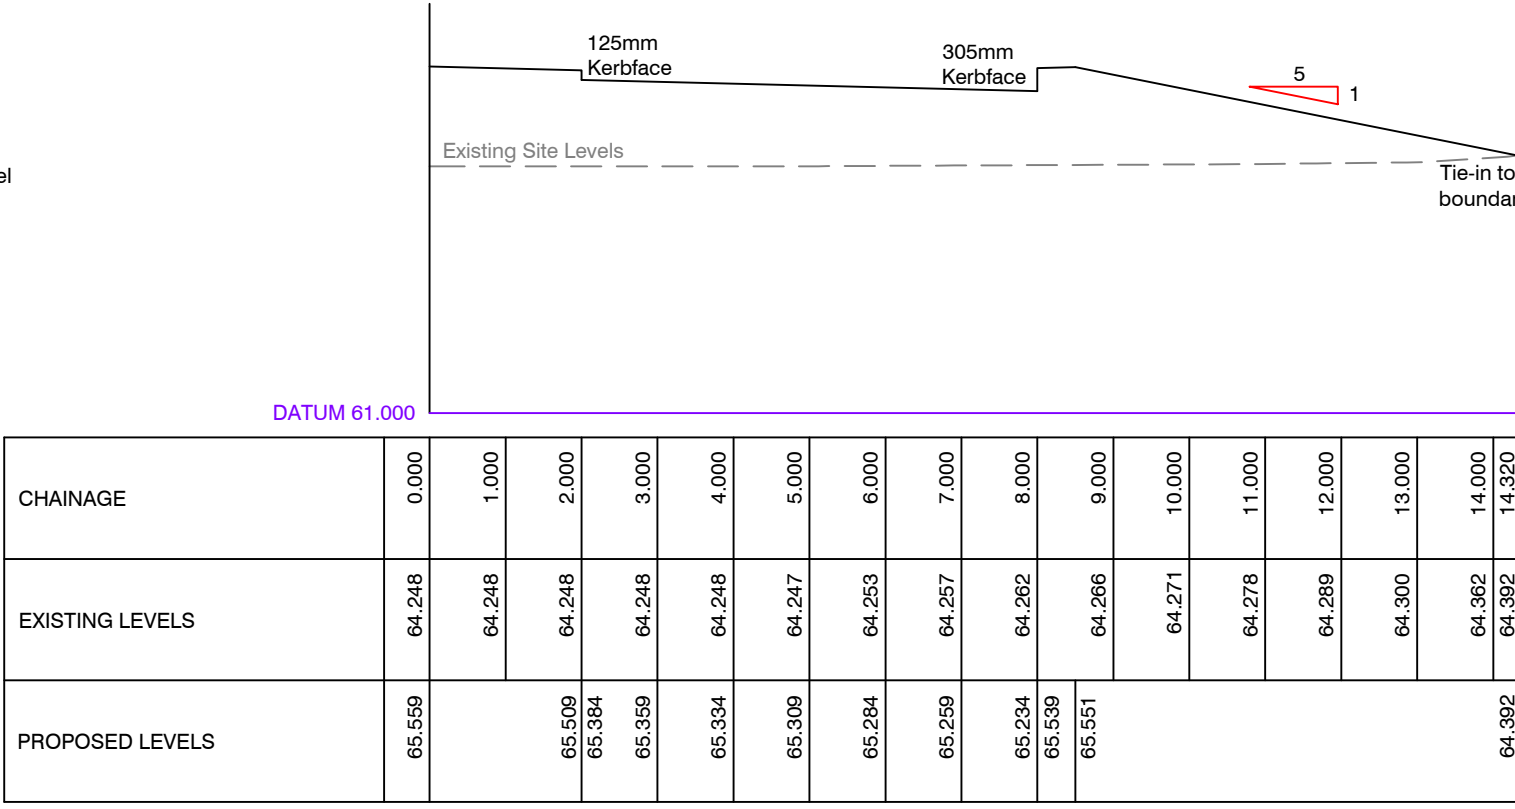

ROAD 2A SECTION B-B

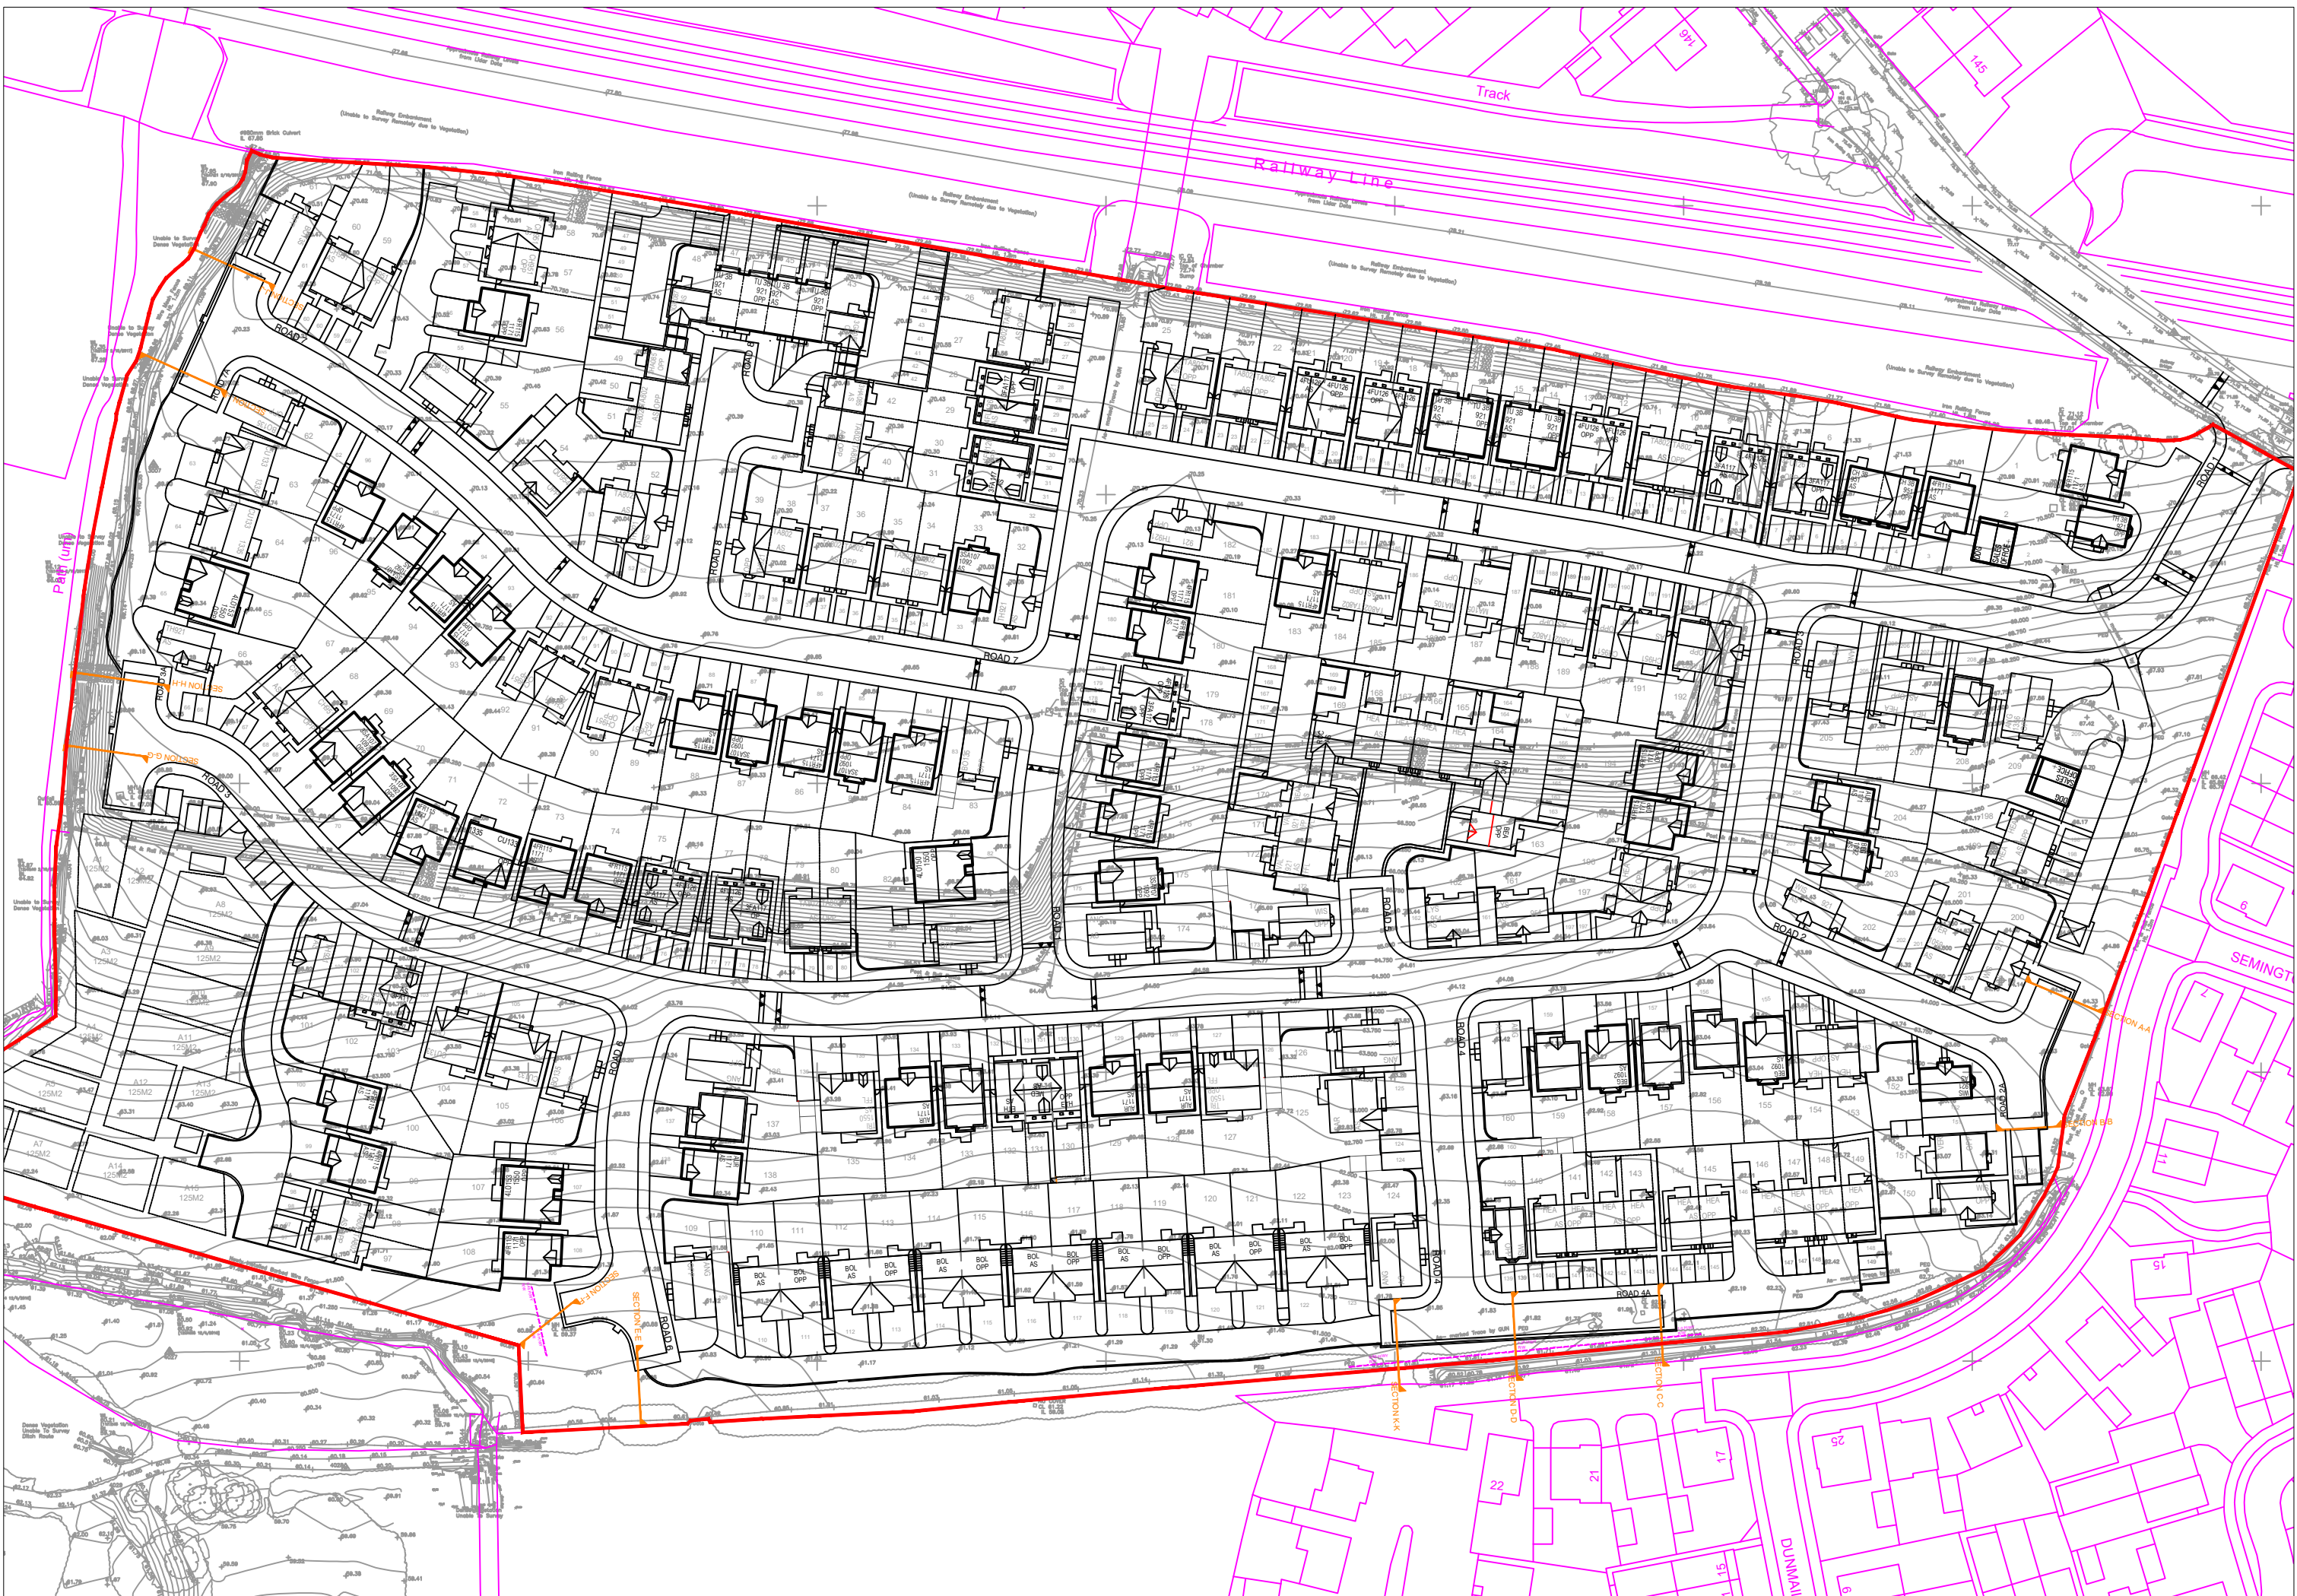

ROAD 2A SECTION A-A

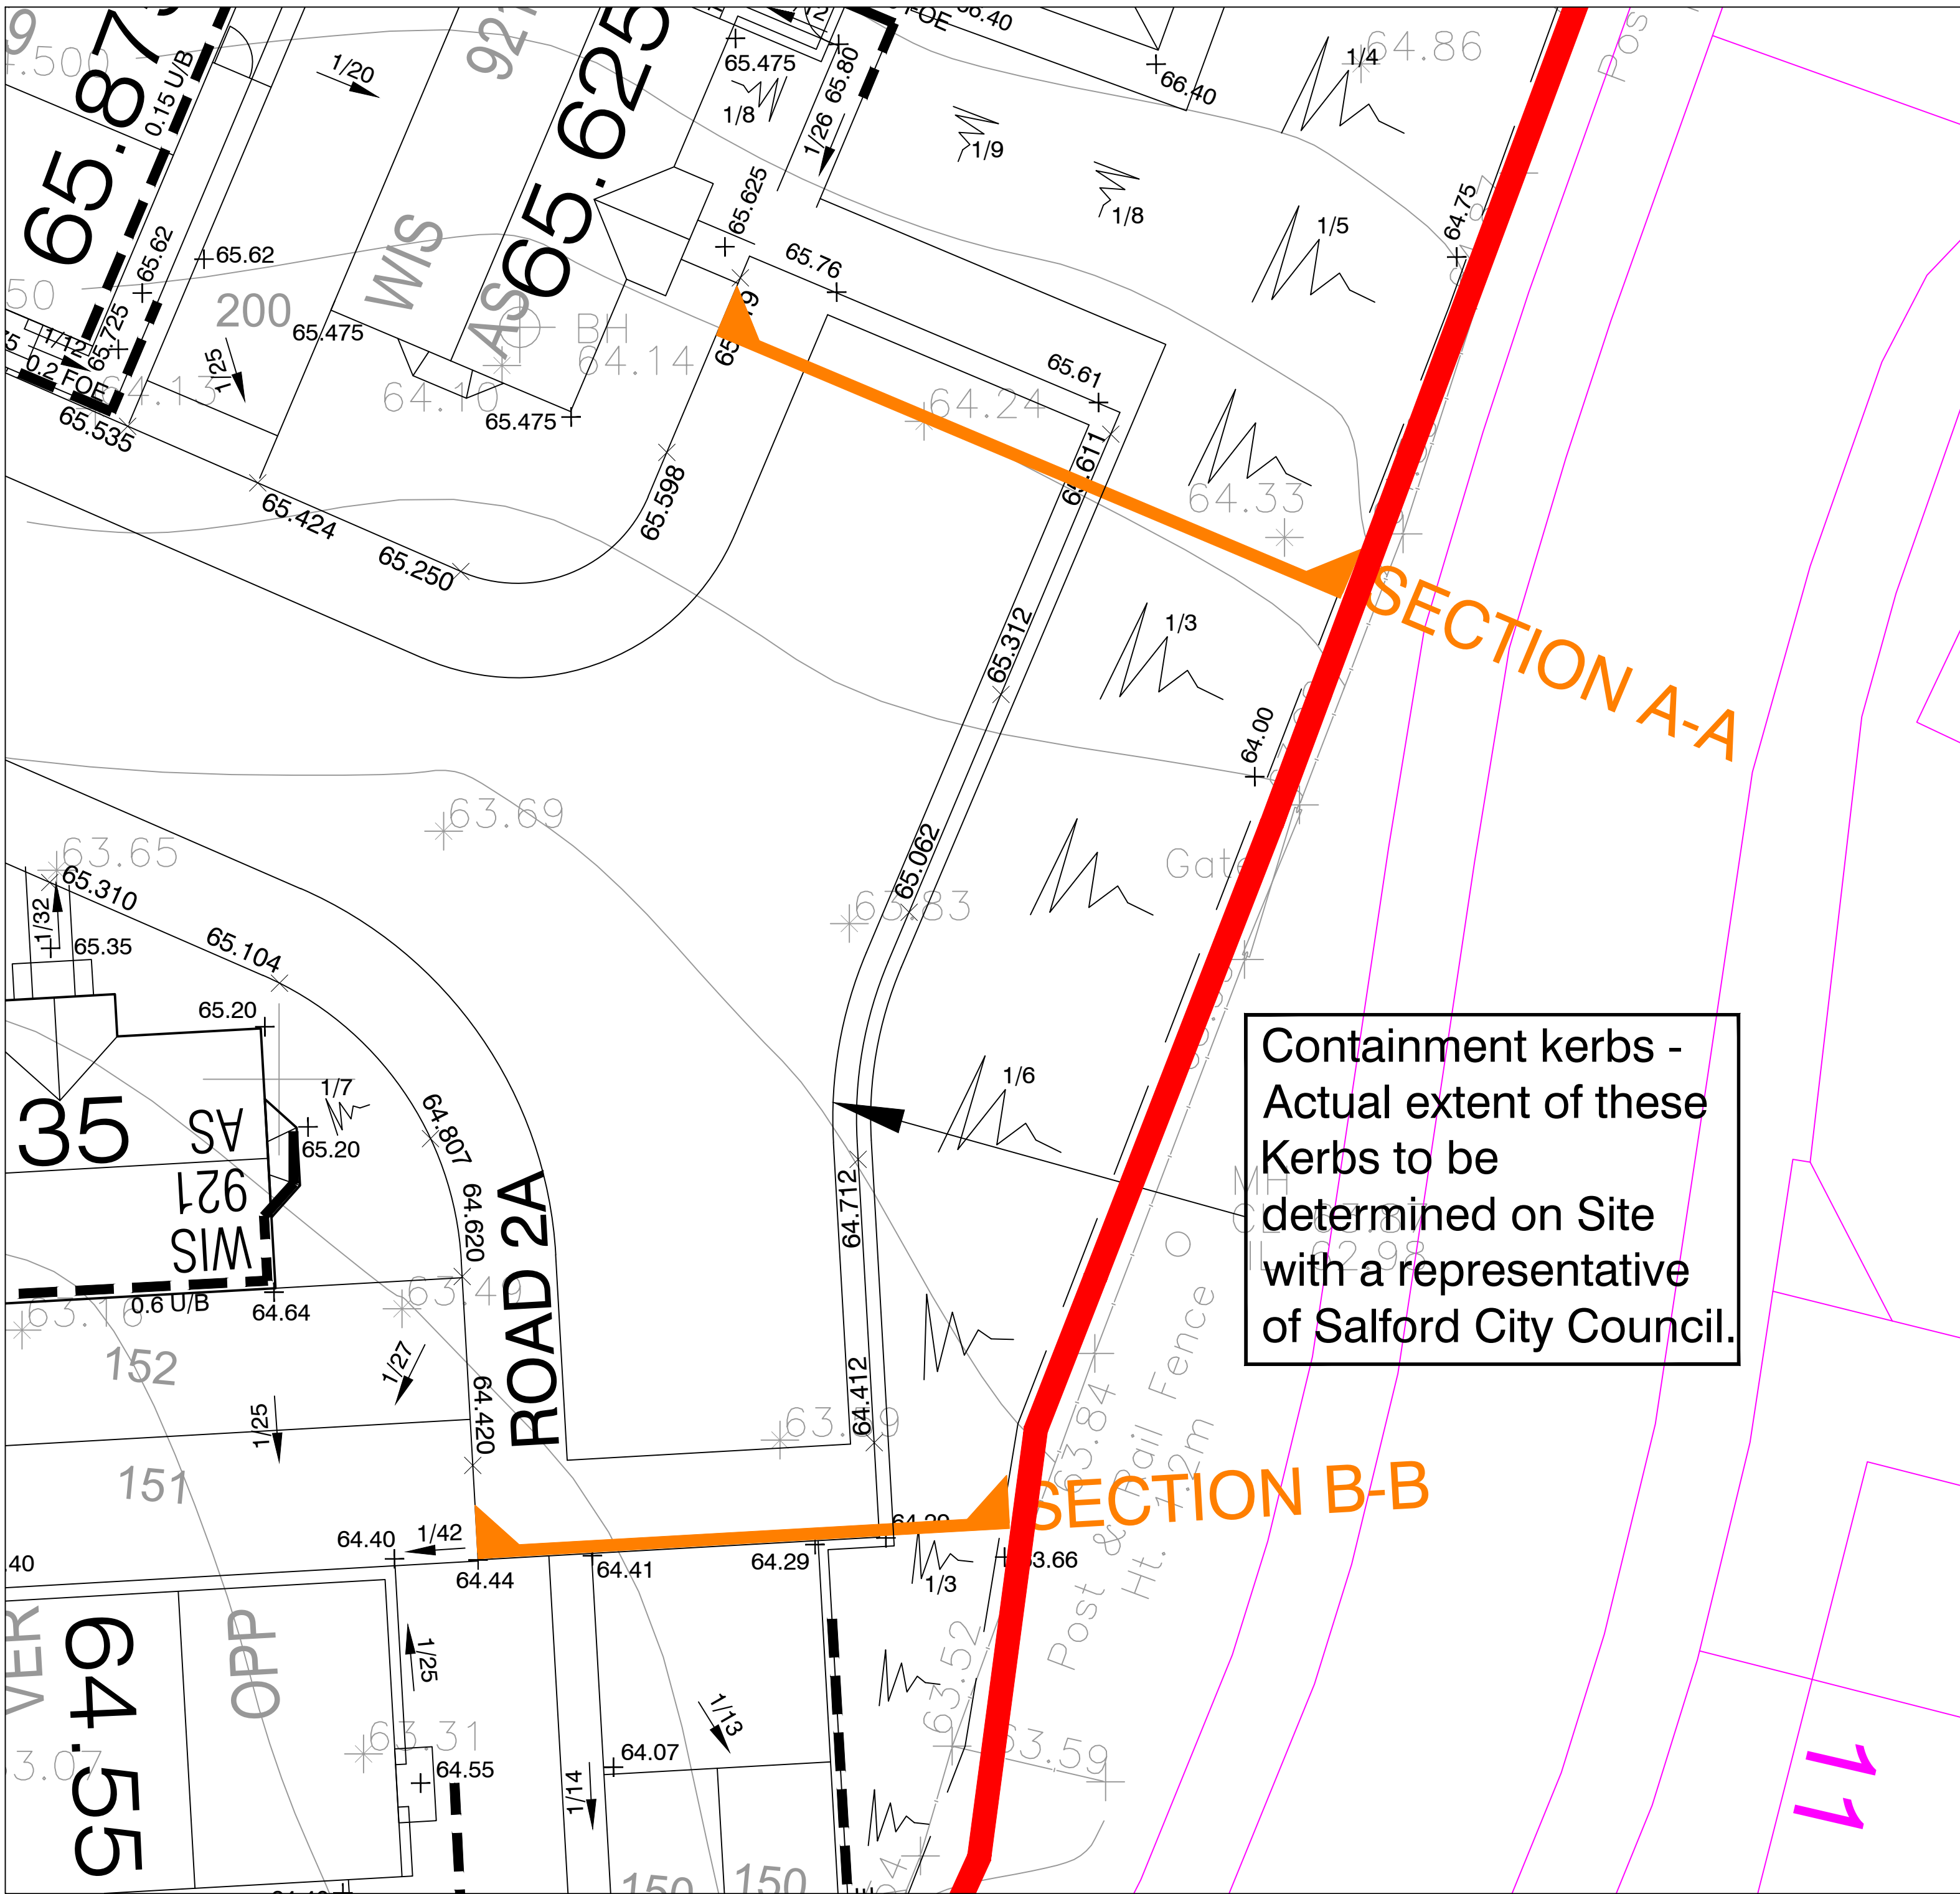

CROSS SECTIONS LOCATION PLAN
SCALE 1:1000

B	19/08/21	DA	Amended to SCC's comments.	
A	08/04/20	RDE	Road 4A sections relocated to Sheet 2. Containment kerb note amended to SCC's comments.	
Rev	Date	Initials	Details	
Drawing Revisions				
North Point	Project		Hilton Lane, Walkden	
Quality Ass.	Client		Bellway Homes Limited (Manchester Division)	
UKAS 005 Quality Assurance ISO 9001:2008 SGS Certificate GB0254539	Title		Section 38 Cross Sections Sheet 1	
Original Site	Copyright Acknowledgement	Drawn	Checked By	Drawing No.
A1	Ordnance Survey's Crown Copyright. All rights reserved. Licence No. AL100017966.	RDE	SAP	30231/21/1
		Date	Scale	Revision
		Jan 20	1:100	B

Ironside Farrar
Environmental Planners
Civil Engineers
Landscape Architects
Graphic Design

3 Walsley Court MANCHESTER M28 3NU
Tel: 0161 733 8801 Fax: 0161 733 8279
manchester@ironsidefarrar.com

EDINBURGH BELLSHILL