


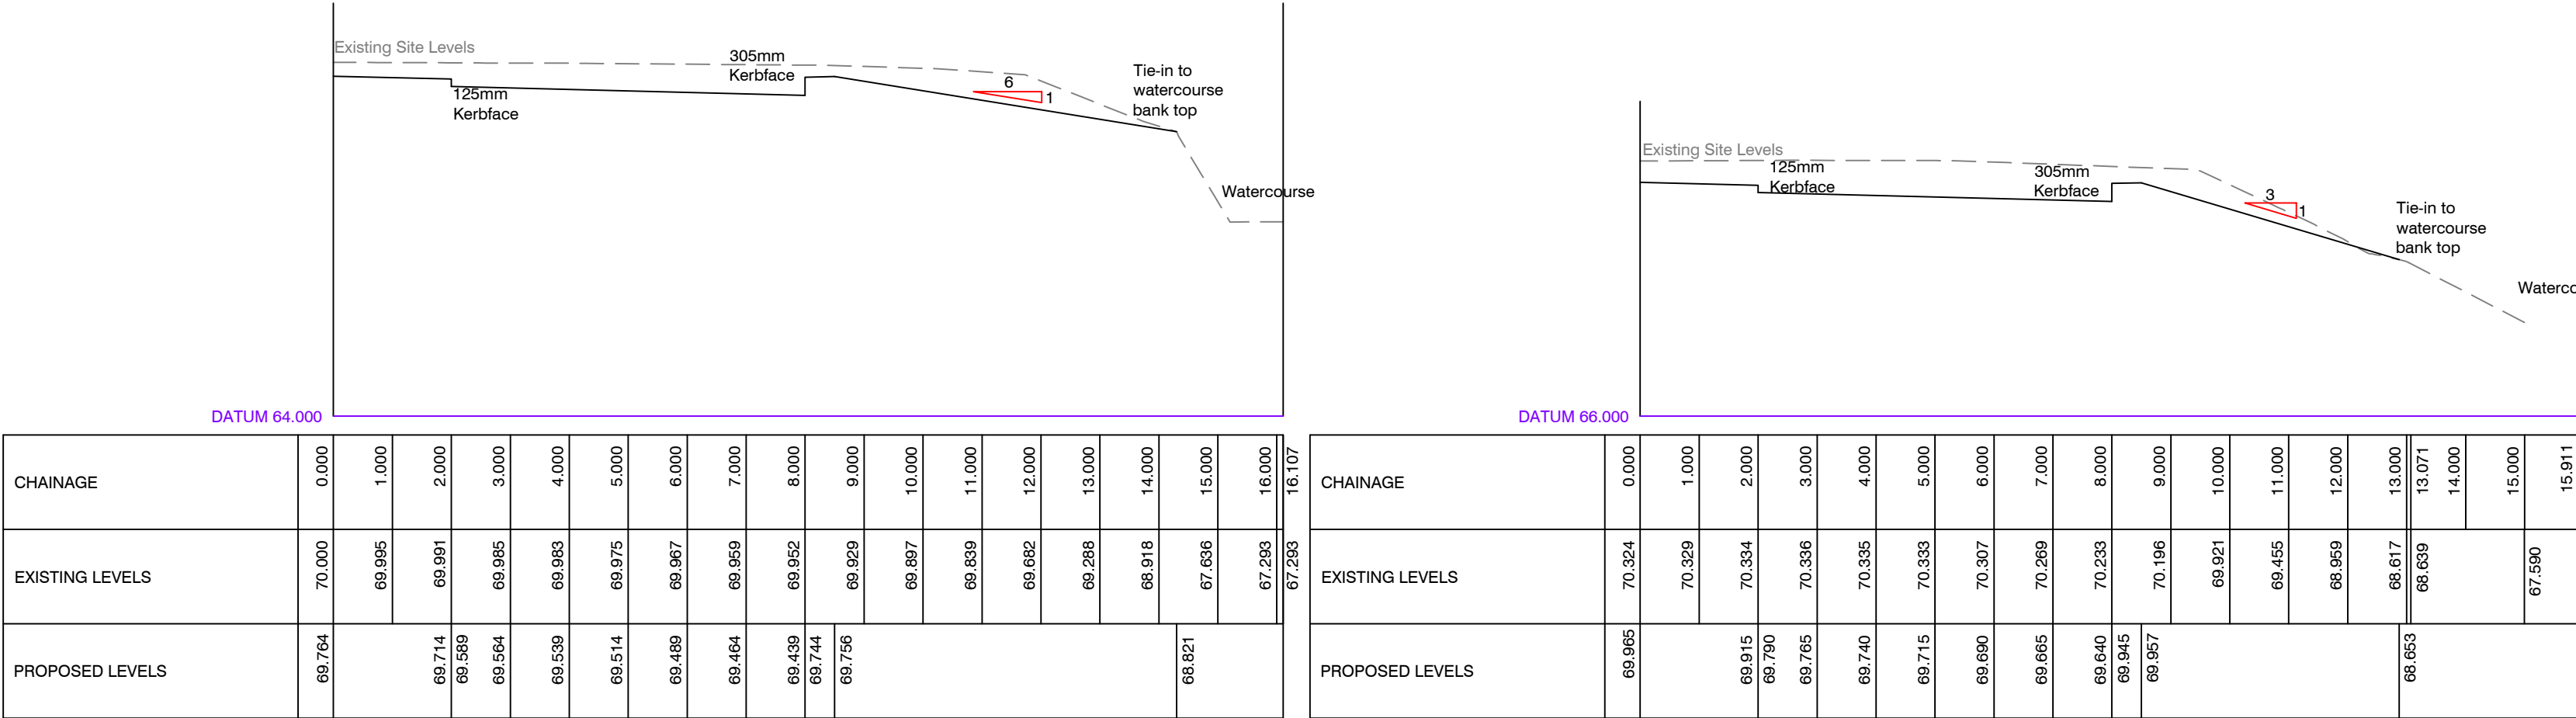

ROAD 7A SECTION I-I

ROAD 7A SECTION J-J

