


Construction Management Plan

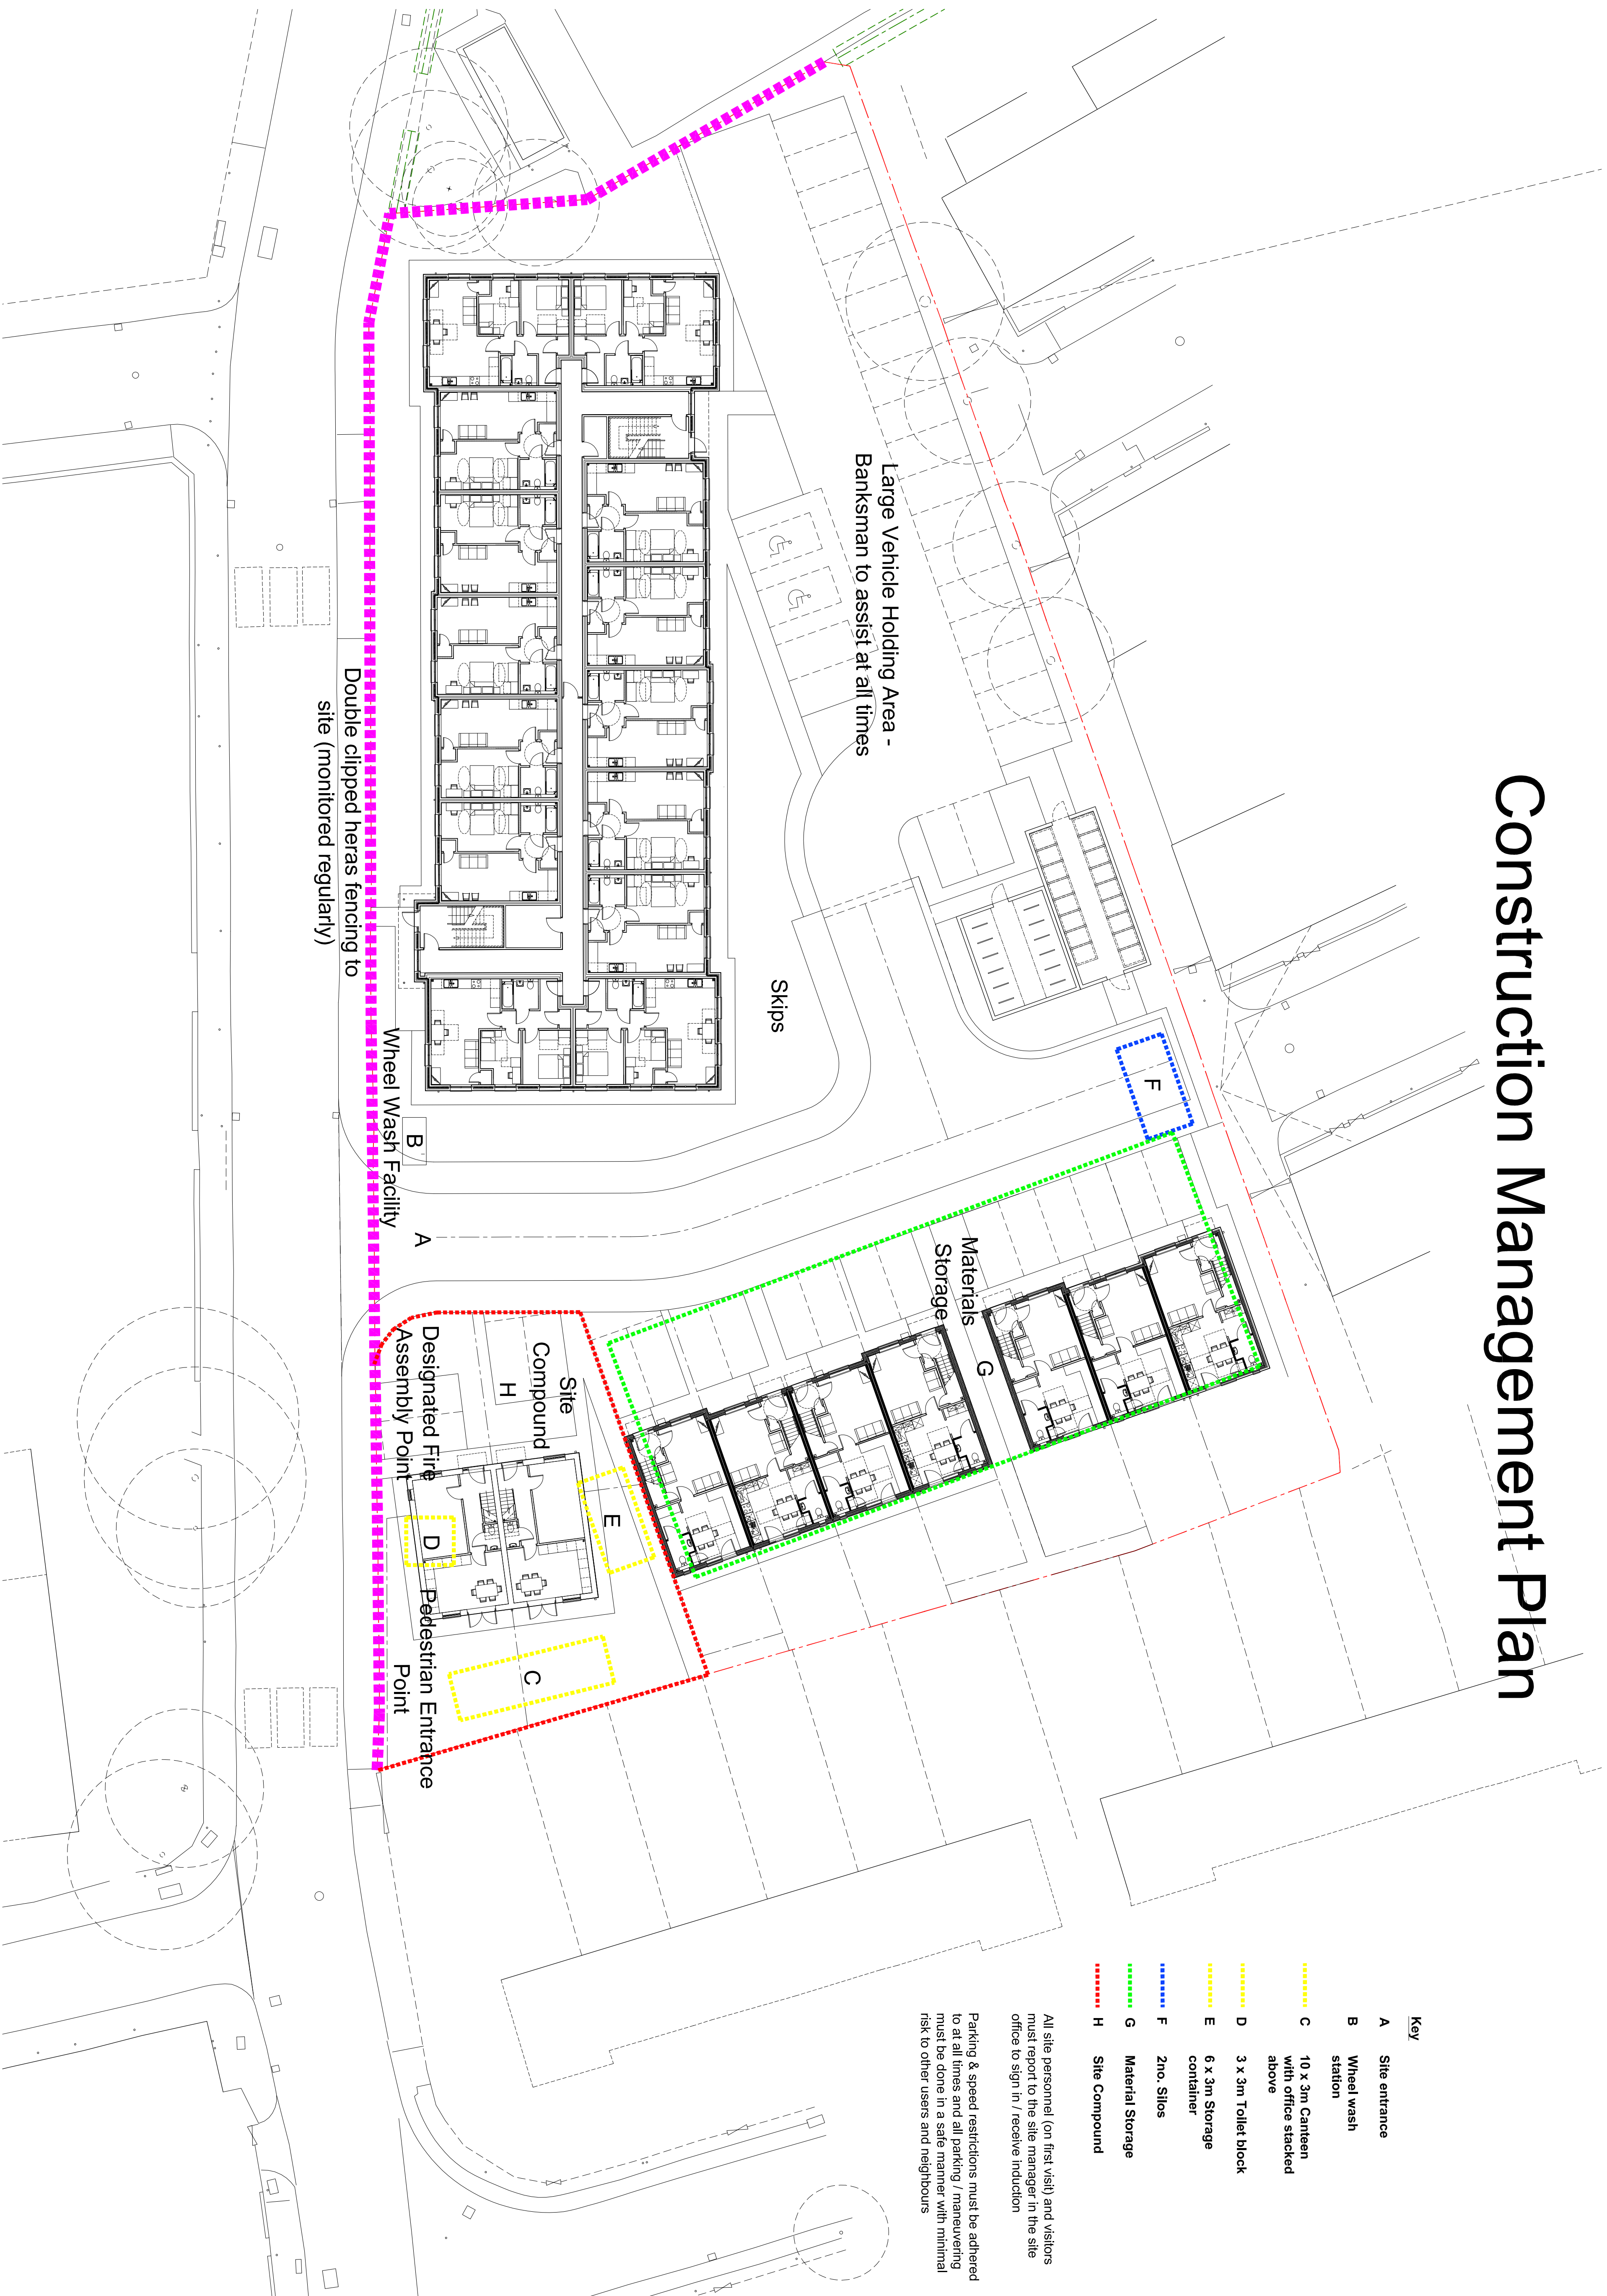

This drawing is to be read in conjunction with all relevant consultants and specialists drawings. All dimensions are to be checked on site, any discrepancies are to be reported to the Architect before work commences. Do not scale from this drawing.

This drawing is to be read in conjunction with all relevant consultants and specialists drawings. All dimensions are to be checked on site, any discrepancies are to be reported to the Architect before the official work commences.

All structural components shown are indicative only. Details / calculations of structural member are to be provided by the Structural Engineer.

This drawing is copyright.

A	General Amendments	10/08/202
---	--------------------	-----------

A General Amendments

Grays
Architecture
Limited

Northwood House (N3)
Greenwood Business Center
Manchester, MS 39401
Tel : 0161 848 7263
e-mail: mail@grynsarchitecture.co.uk

Client: _____

Mangrove Developments Ltd / Forviva

Project

Edison Road Tennis Courts, Eccles

Drawing Title:

Construction Management Plan - Site Set Up

Scale	Date:
-------	-------

1:200 @A1 August 2022

4470/102 A