


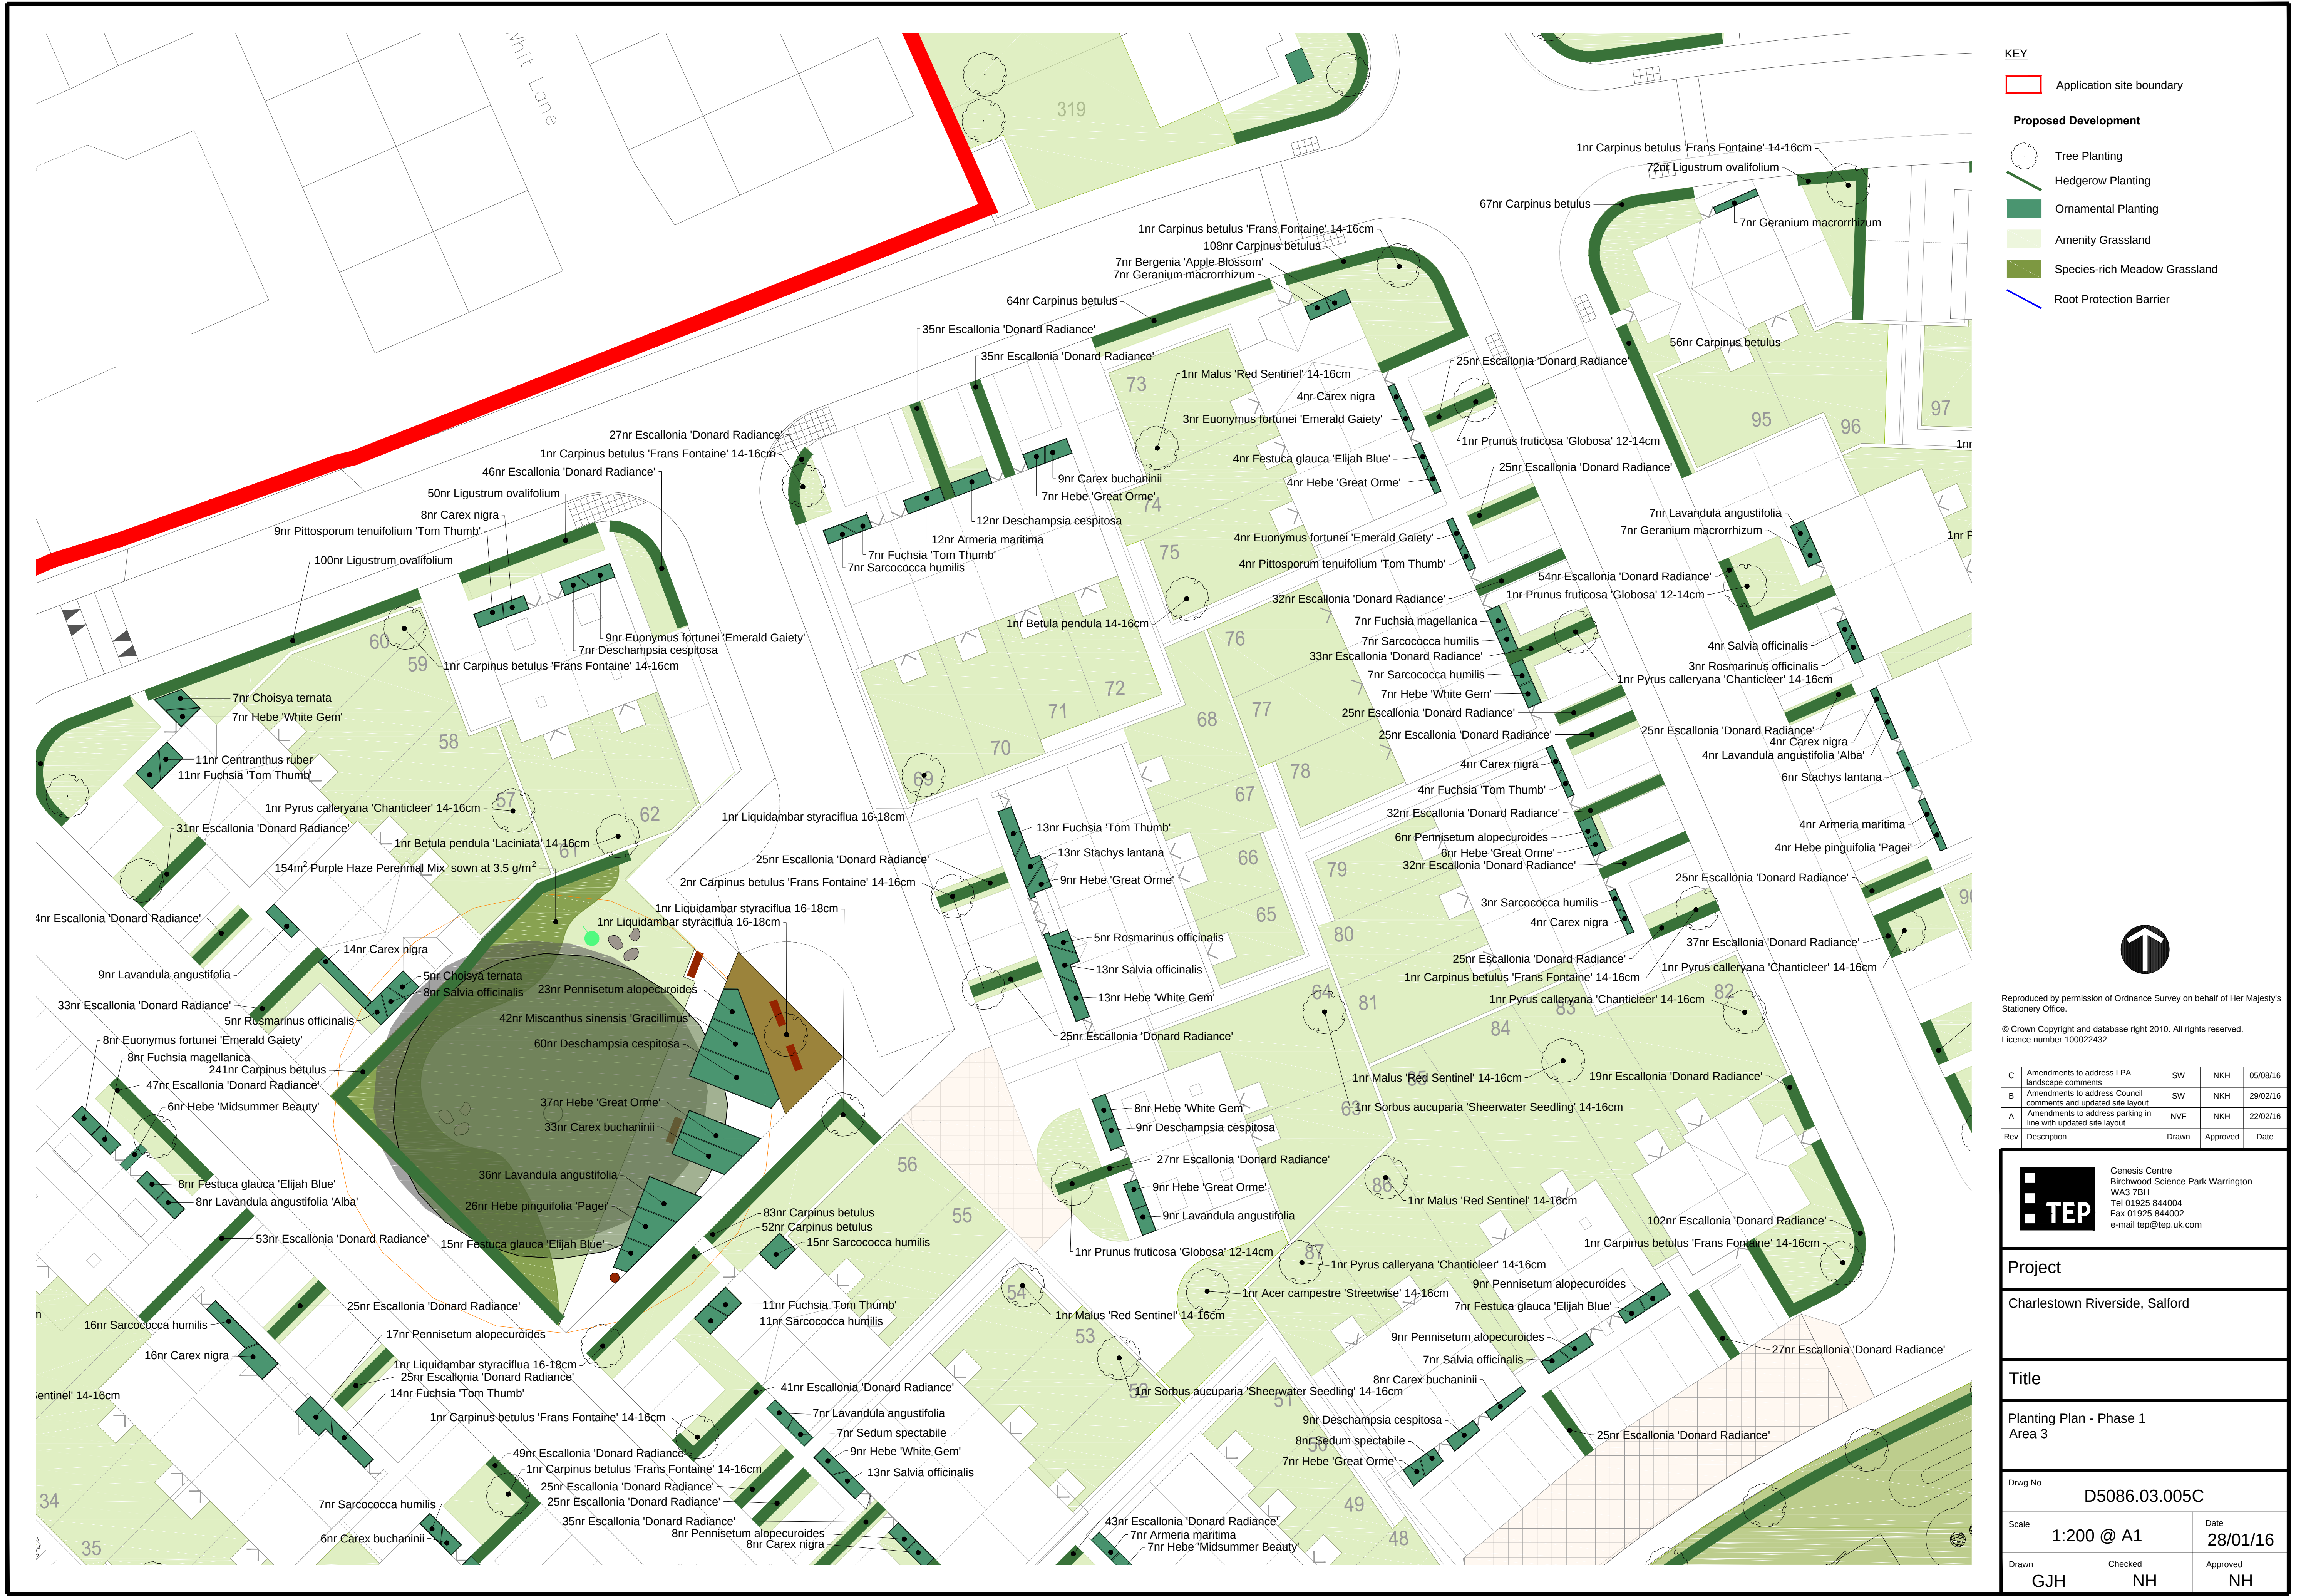

- KEY
- Application site boundary
- Proposed Development
- Tree Planting
 - Hedgerow Planting
 - Ornamental Planting
 - Amenity Grassland
 - Species-rich Meadow Grassland
 - Root Protection Barrier

Reproduced by permission of Ordnance Survey on behalf of Her Majesty's Stationery Office.
© Crown Copyright and database right 2010. All rights reserved.
Licence number 100022432

C	Amendments to address LPA landscape comments	SW	NKH	05/08/16
B	Amendments to address Council comments and updated site layout	SW	NKH	29/02/16
A	Amendments to address parking in line with updated site layout	NVF	NKH	22/02/16
Rev	Description	Drawn	Approved	Date

TEP
Genesis Centre
Birchwood Science Park Warrington
WA3 7BH
Tel 01925 844004
Fax 01925 844002
e-mail tep@tep.uk.com

Project

Charlestown Riverside, Salford

Title

Planting Plan - Phase 1
Area 3

Drwg No
D5086.03.005C

Scale
1:200 @ A1

Date
28/01/16

Drawn
GJH

Checked
NH

Approved
NH