
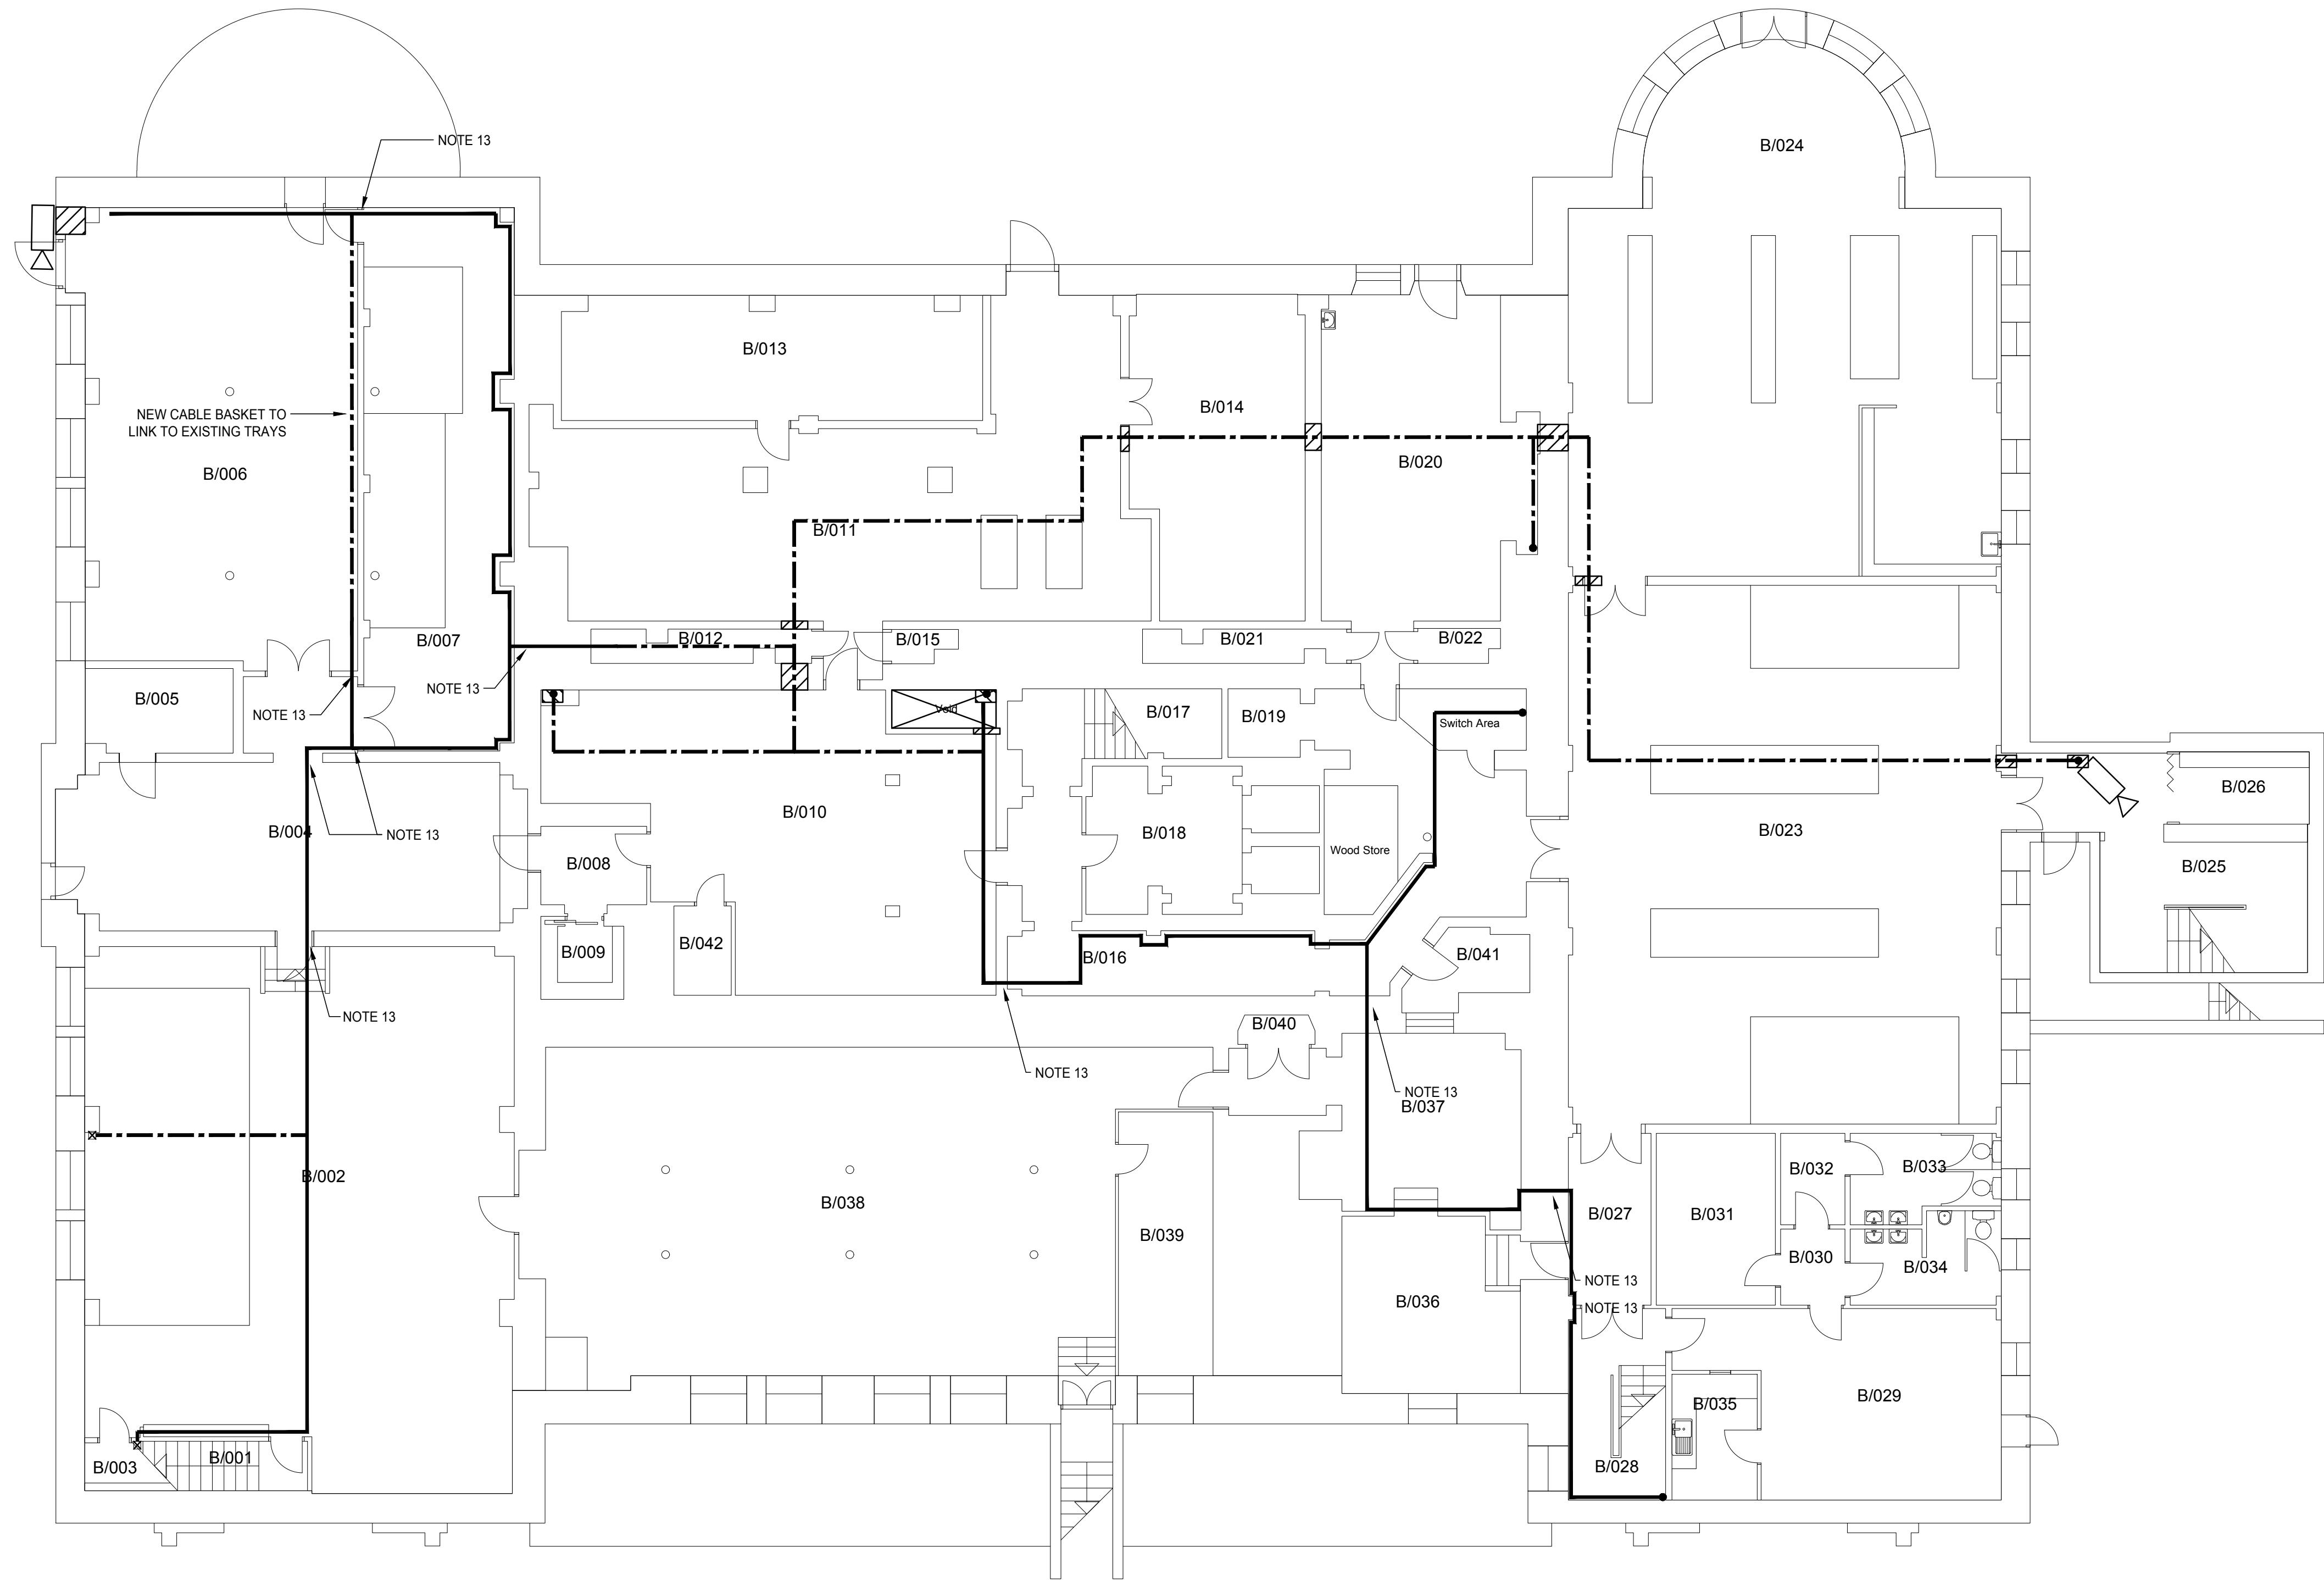


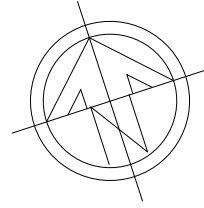

Main Building  
Basement

FOR PLANNING

LEGEND:

- FIXED BULLET CAMERA
- GALVANISED STEEL CABLE BASKET
- DENOTES RISING VERTICAL BASKET TO ABOVE / FROM BELOW
- PROPOSED SURFACE PVC-U WHITE MINI-TRUNKING
- DENOTES EXISTING CONTAINMENT SYSTEM TO BE UTILISED FOR NEW CCTV CABLES
- DENOTES REQUIRED NEW BUILDERSWORK

This drawing is copyright to Urban Vision Partnership Limited. It shall not be used without permission for any purpose. Reproduction is only permitted by prior arrangement. Do not scale from this drawing. All dimensions are in millimetres unless otherwise stated.

SAFETY, HEALTH AND ENVIRONMENTAL INFORMATION

In addition to the hazards / risks associated with the types of work detailed on this drawing, note the following:

Construction;

Maintenance / Cleaning;

Decommissioning / Demolition;

It is assumed that all works will be carried out by a competent contractor working, where appropriate, to an approved method statement.

NOTES

- DO NOT SCALE OFF THIS DRAWING. WORK TO FIGURED DIMENSION ONLY.
- THIS DRAWING TO BE READ IN CONJUNCTION WITH ALL OTHER DRAWINGS, SPECIFICATIONS, SCHEDULES AND REPORTS.
- THE CONTRACTOR SHALL ENSURE THE INSTALLATION IS FULLY COORDINATED WITH ALL OTHER PARTIES AND TRADES PRIOR TO WORK COMMENCING ON SITE.
- THE CONTRACTOR SHALL ENSURE THE INSTALLATION WORKS TAKE ACCOUNT OF ADEQUATE CLEARANCES FOR ACCESS, MAINTENANCE ETC.
- THE CONTRACTOR SHALL SUBMIT DETAILS OFF ALL BUILDERS WORK HOLES AND FIXINGS TO THE BUILDING FABRIC FOR AGREEMENT WITH URBAN VISION & THE CLIENT.
- THE CONTRACTOR SHALL TAKE SITE DIMENSIONS AND CARRY OUT SUCH SURVEY WORK AS NECESSARY TO VERIFY THE ACTUAL LOCATION OF THE BUILDING FABRIC, STRUCTURE AND EXISTING SERVICES PRIOR TO THE PRODUCTION OF COORDINATED FABRICATION AND INSTALLATION DRAWINGS.
- THE EXACT POSITION OF ALL SERVICES AND EQUIPMENT SHALL BE AGREED BY THE EMPLOYERS AGENT.
- ALL EQUIPMENT INDICATED IS NEW UNLESS DETAILED OTHERWISE, AND SHALL BE SUPPLIED, INSTALLED, COORDINATED, TESTED AND COMMISSIONED BY THE CONTRACTOR.
- NOTE WITHDRAWN.
- NOTE WITHDRAWN.
- THE CONTRACTOR MUST SURVEY EVERY ROOM TO ASCERTAIN NEW BASKET AND TRUNKING ROUTES AND TO ALLOW FOR ALL OFFSETS TO AVOID EXISTING RETAINED CONTAINMENT, P EWORK, DADO & PICTURE RAILS, OBSTRUCTIONS ETC.
- WHERE INDICATED EXISTING BUILDERSWORK HOLES SHALL BE UTILISED. THE EXISTING FIRE STOPPING SHALL BE REMOVED TO ALLOW THE INSTALLATION OF NEW CABLES AND THEN REPLACED WITH NEW.

| rev   | description | date | drawn | chk                                             |
|---|-------------|------|-------|-------------------------------------------------|
|   |             |      |       |                                                 |
| Urban Vision Partnership Limited<br>Emerson House Albert St Eccles Manchester M30 0TE T 0161 779 4800                                                                       |             |      |       |                                                 |
| Client<br>Salford Community Leisure   |             |      |       |                                                 |
| Project<br>Salford Museum & Arts Gallery<br>CCTV Replacement Works   |             |      |       |                                                 |
| Drawing<br>Basement<br>Proposed CCTV System Layout   |             |      |       |                                                 |
| Approval status<br>● Feasibility / Sketch<br>○ Design<br>○ Tender<br>○ Construction<br>○ As Built                                                                           |             |      |       | date<br>Sept 17<br>drawn<br>LC<br>checked<br>SM |
| Project ref.<br>UV/008373<br>Drawing number<br>UV/008373 (67) E01   |             |      |       | Scale @ A1<br>1:100<br>revision<br>P1           |