
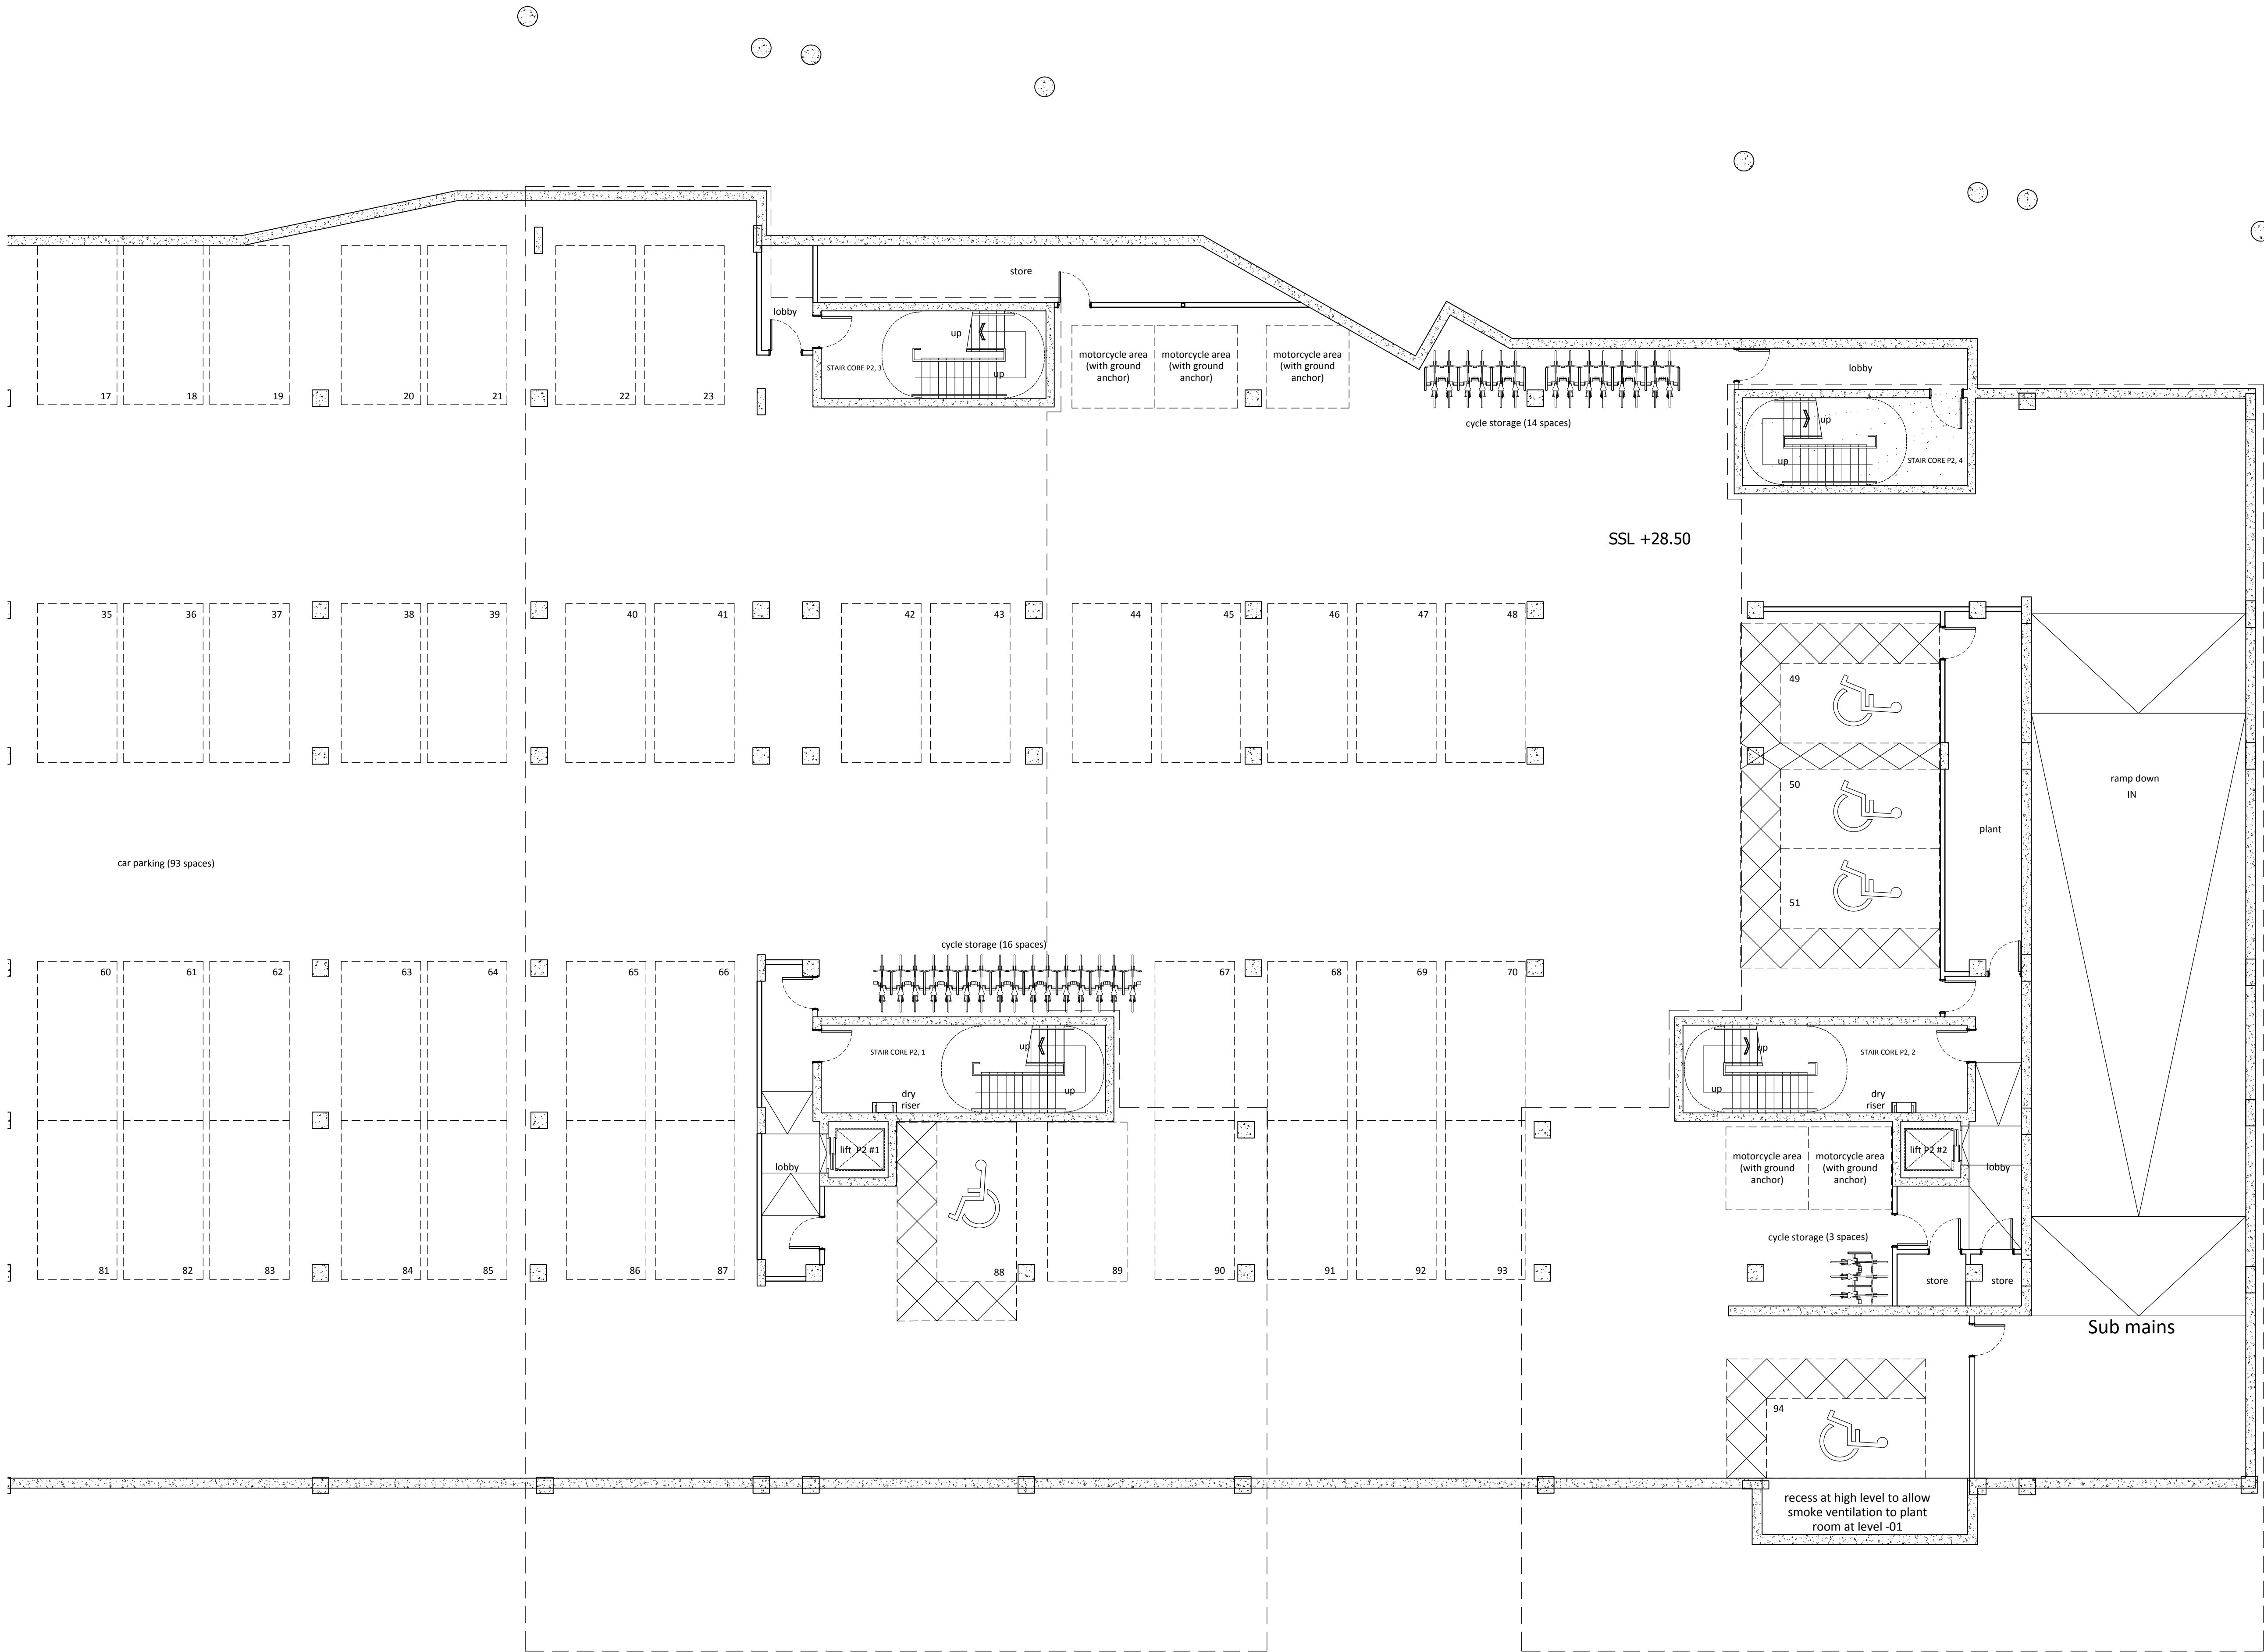


Notes

1. Do not scale drawing. If in doubt contact DMS Architecture Ltd.
2. All dimensions are in millimetres unless noted otherwise.
3. Not for construction unless otherwise shown.
4. When appropriate, this drawing to be read in conjunction with project specific Designers Risk Assessments, produced in accordance with requirements of Regulation 13 of the Construction (Design and Management) Regulations 2007.
5. The design shown on this drawing is the property of DMS Architecture Ltd and is not to be used or the drawing copied, communicated or disclosed, in whole or in part, except in accordance with a contract, licence or agreement in writing with DMS Architecture Ltd.

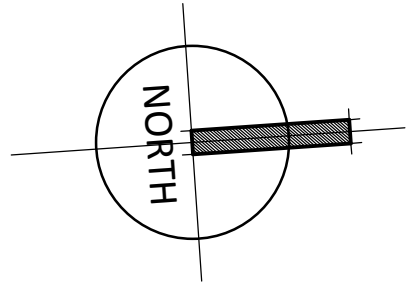

|      |          |                                |     |      |
|------|----------|--------------------------------|-----|------|
| A    | 16/11/17 | Updated following BMD comments | JPE | DR   |
| REV. | DATE     | DESCRIPTION                    | DRN | CKD. |

**fortis**  
developments

**BEAUMONT MORGAN**  
Developments Ltd

Marfleet Environmental Industrial Park  
Hedon Road, Hull, East Yorkshire, HU9 5NE

**DMS**  
ARCHITECTURE

UNIT 5, COURTYARD 31, PONTEFRACT ROAD  
WAKEFIELD, WF6 1JU  
Tel: 01924 899749  
E-mail: mail@dmsarchitecture.co.uk www.dmsarchitecture.co.uk

PROJECT  
RESIDENTIAL DEVELOPMENT  
PHASE 2-3  
ADELPHI WHARF  
SALFORD

TITLE  
GENERAL ARRANGEMENTS  
PHASE 2 LEVEL B2

STAGE  
INFORMATION

|                        |                         |           |
|------------------------|-------------------------|-----------|
| PROJECT No.<br>1142-VE | DRAWING No.<br>A(20)001 | REV.<br>A |
| SCALE<br>1:100 @ A1    | DATE<br>OCTOBER 2017    |           |
| DRAWN<br>JPE           | CHECKED<br>DR           |           |