


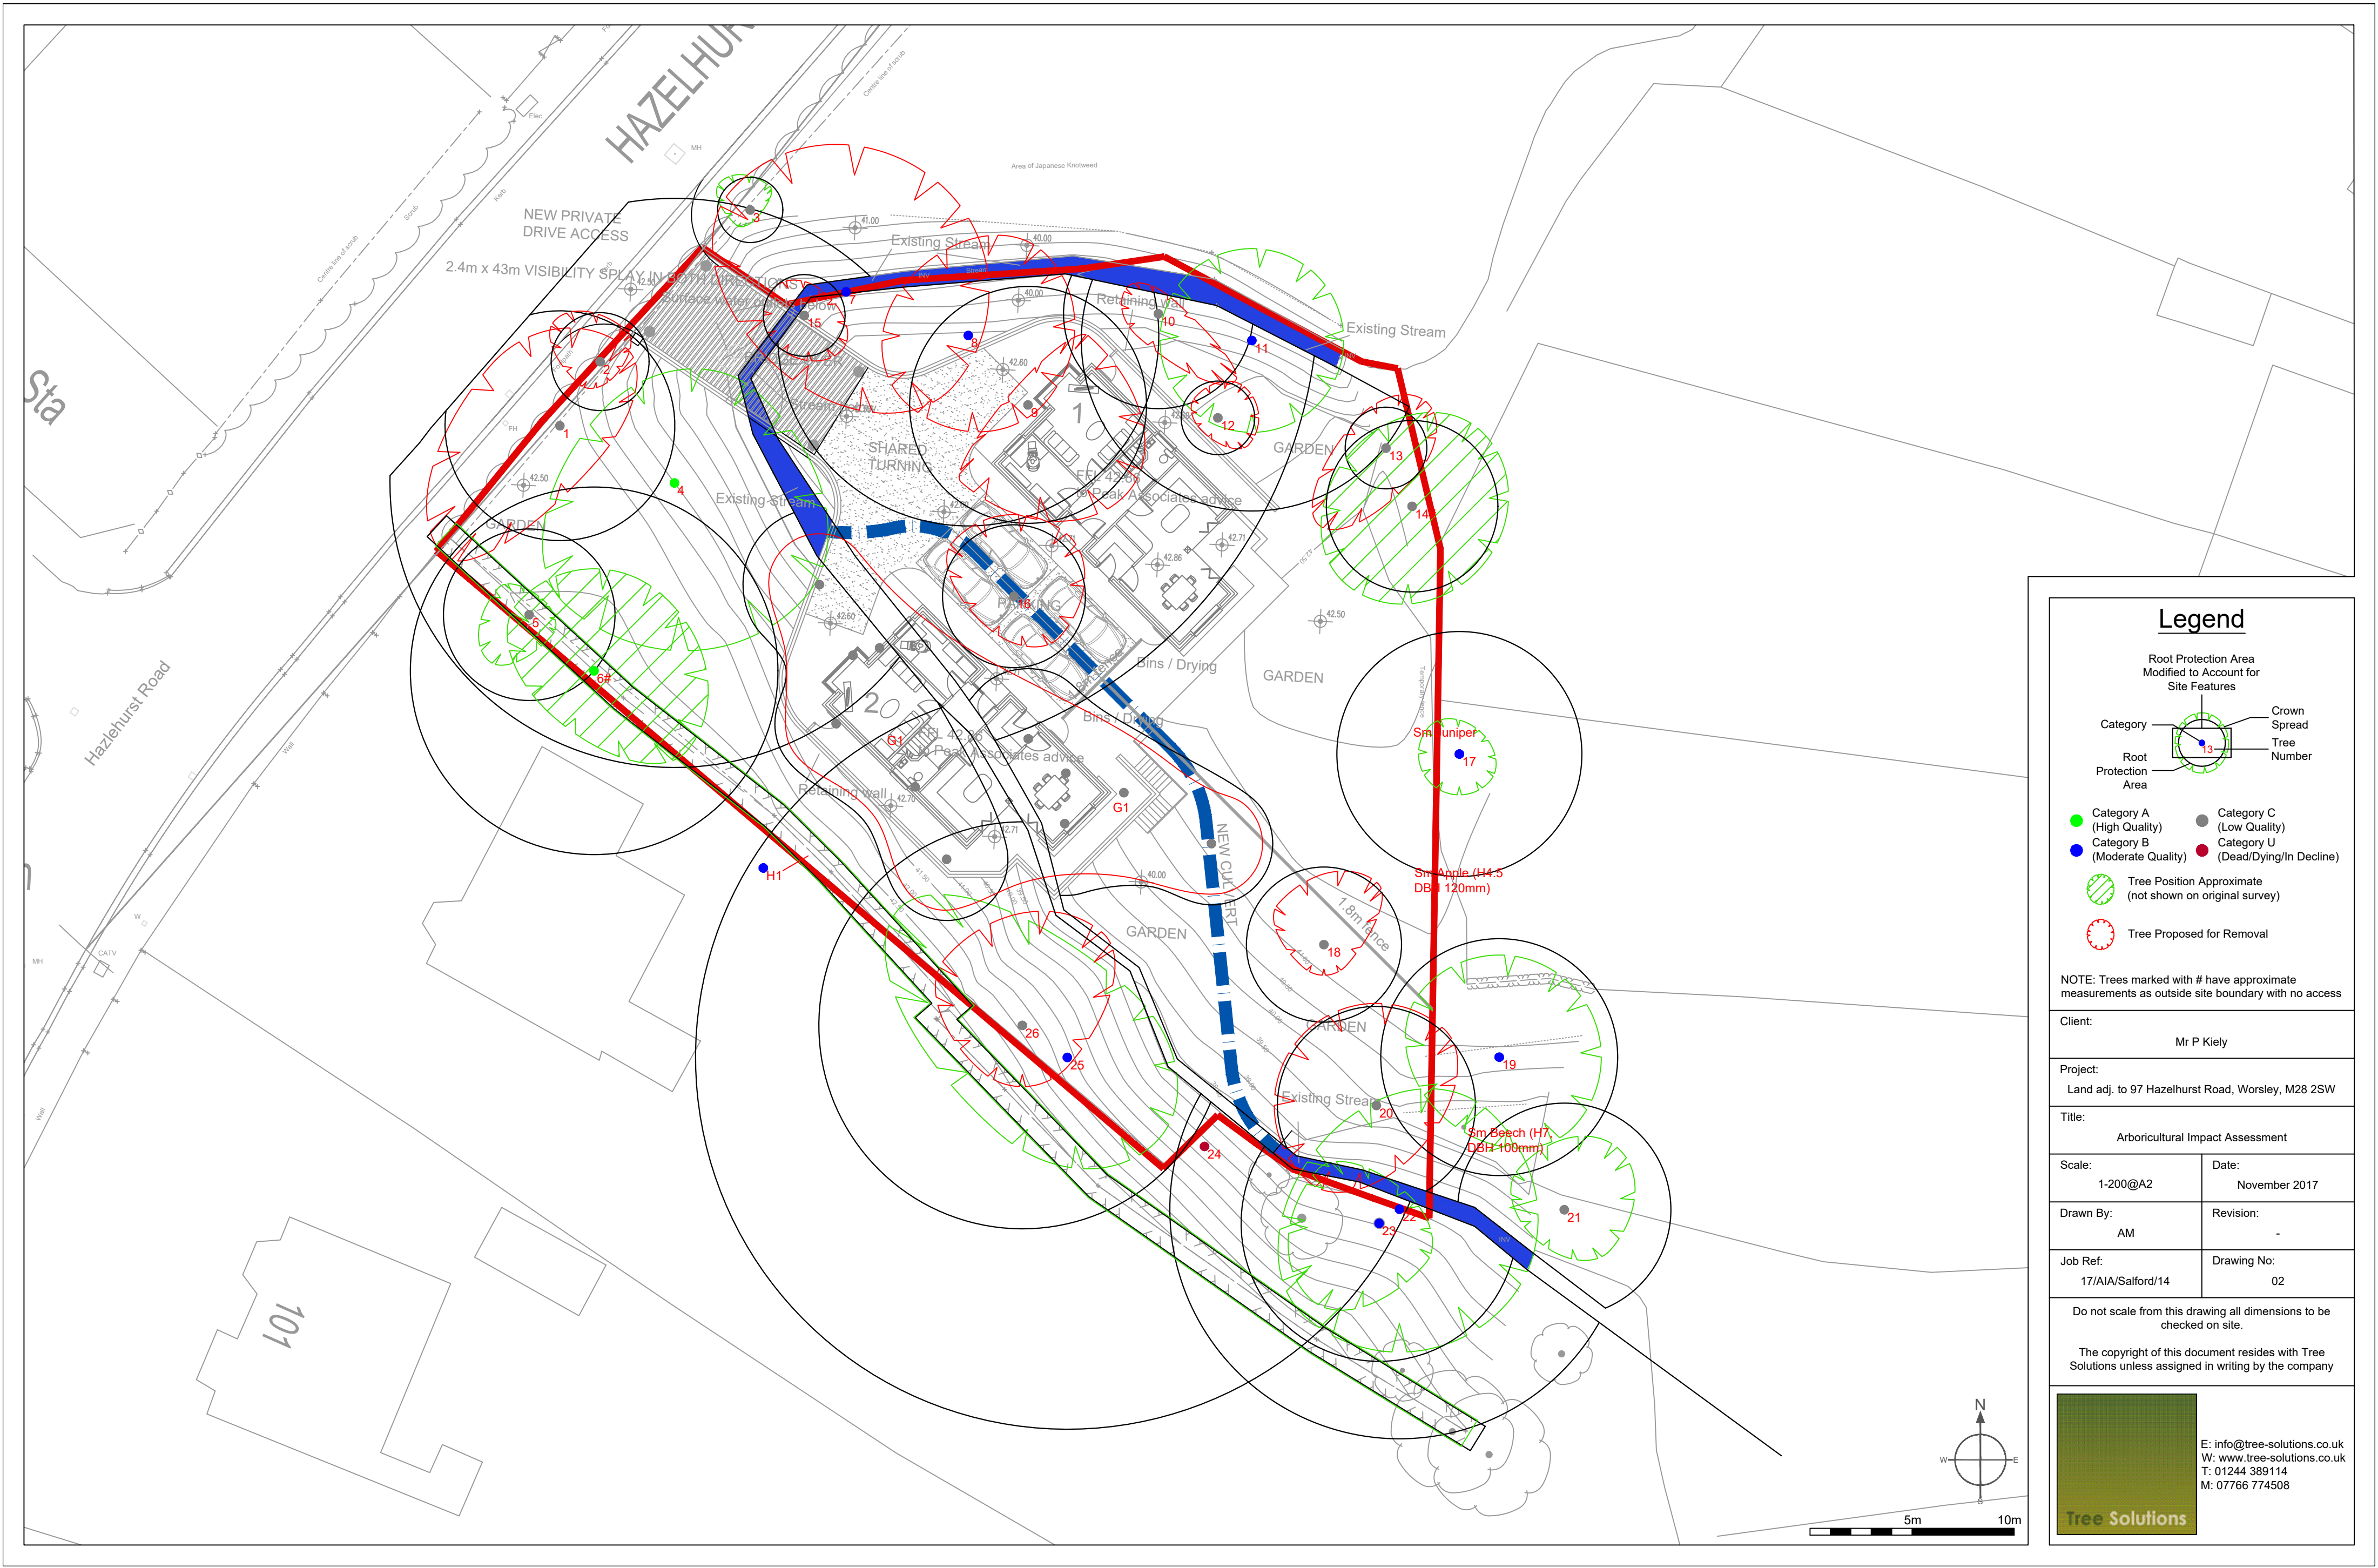

Legend

- Root Protection Area
Modified to Account for
Site Features
- Category
- Root
Protection
Area
- Crown
Spread
- Tree
Number
- Category A
(High Quality)
- Category B
(Moderate Quality)
- Category C
(Low Quality)
- Category U
(Dead/Dying/In Decline)
- Tree Position Approximate
(not shown on original survey)
- Tree Proposed for Removal

NOTE: Trees marked with # have approximate measurements as outside site boundary with no access

Client:
Mr P Kiely

Project:
Land adj. to 97 Hazelhurst Road, Worsley, M28 2SW

Title:
Arboricultural Impact Assessment

Scale:
1-200@A2

Date:
November 2017

Drawn By:
AM

Revision:
-

Job Ref:
17/AIA/Salford/14

Drawing No:
02

Do not scale from this drawing all dimensions to be checked on site.

The copyright of this document resides with Tree Solutions unless assigned in writing by the company

Tree Solutions

E: info@tree-solutions.co.uk
W: www.tree-solutions.co.uk
T: 01244 389114
M: 07766 774508